



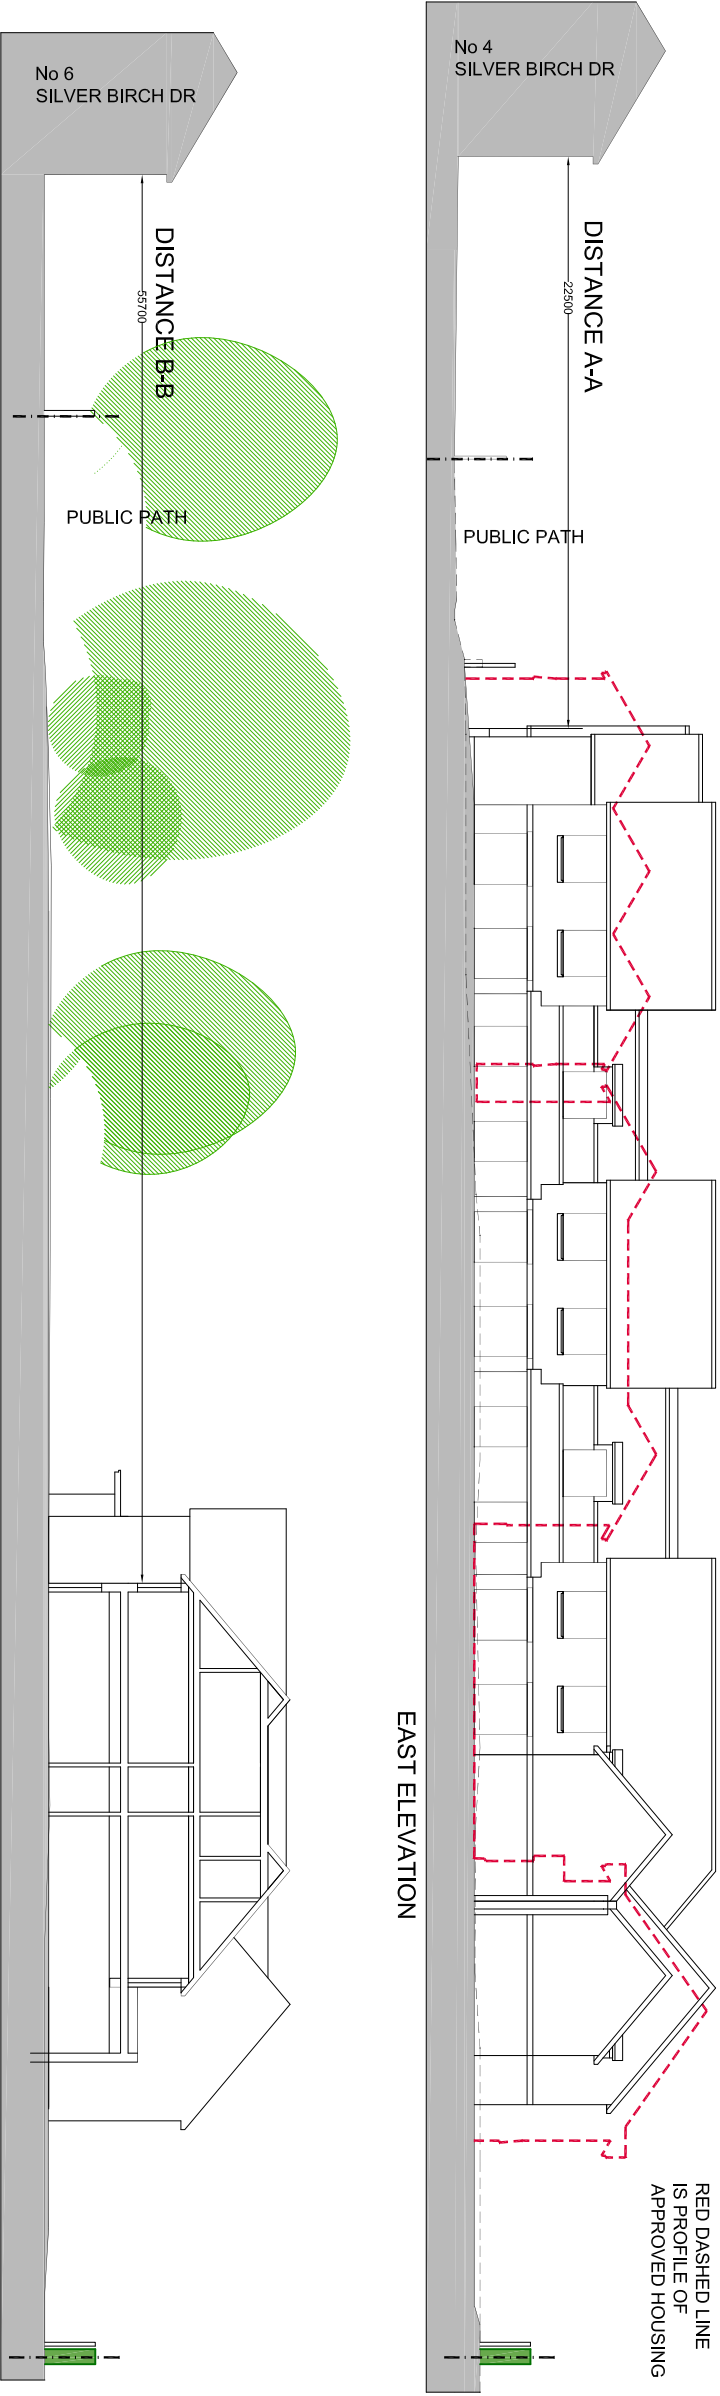

DISTANCES ARE BASED ON OS MAPPING

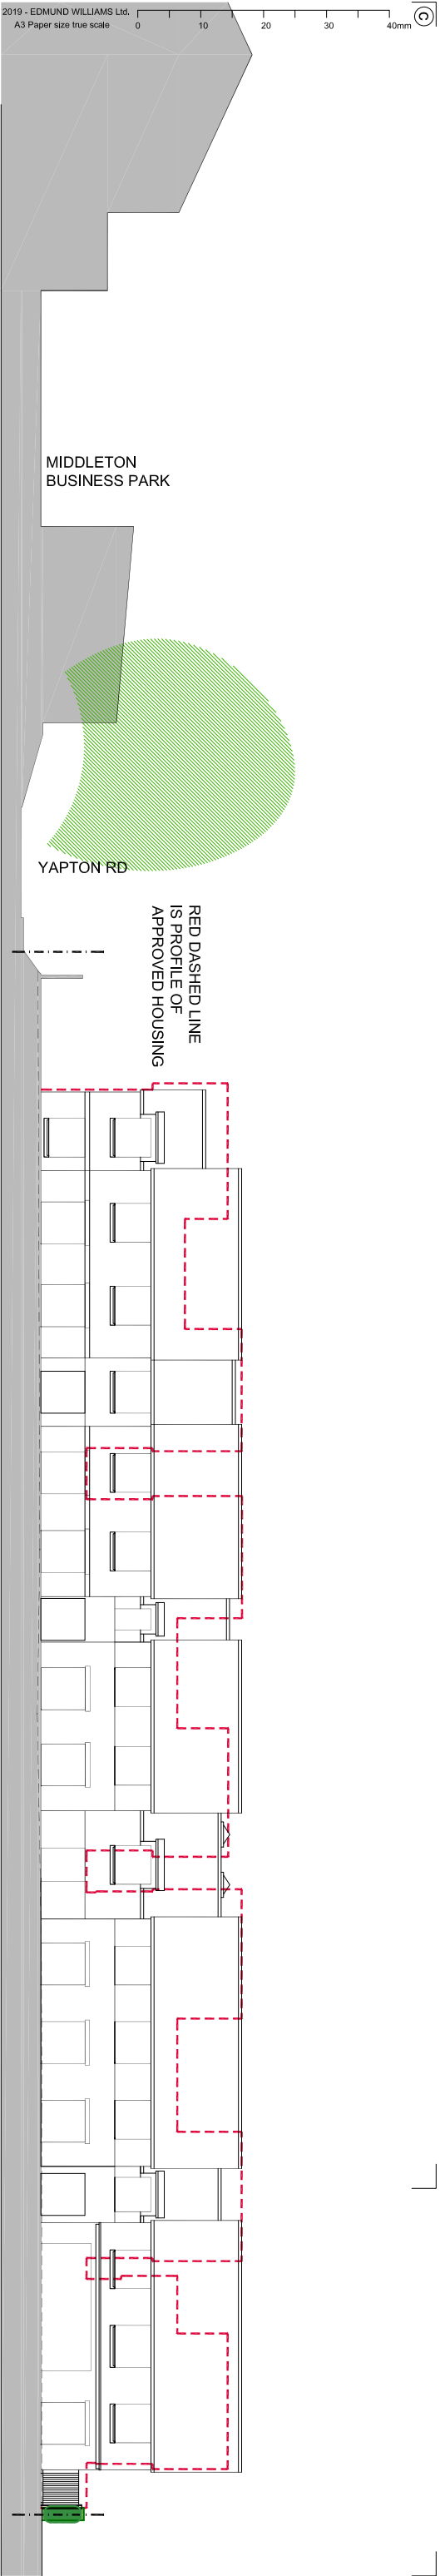

PROJECT
YAPTON RD, MIDDLETON-on-SEA
PROPOSED 66 BED CARE HOME

TITLE
SITE SECTIONS PROPOSED-SH 1



REV.	DATE	DESCRIPTION

DRAWING STATUS
PLANNING APPLICATION

SCALE: 300@A3
DATE: AUG 19
AUTHOR: -

DRG. NO: 1904/PA/023.1