
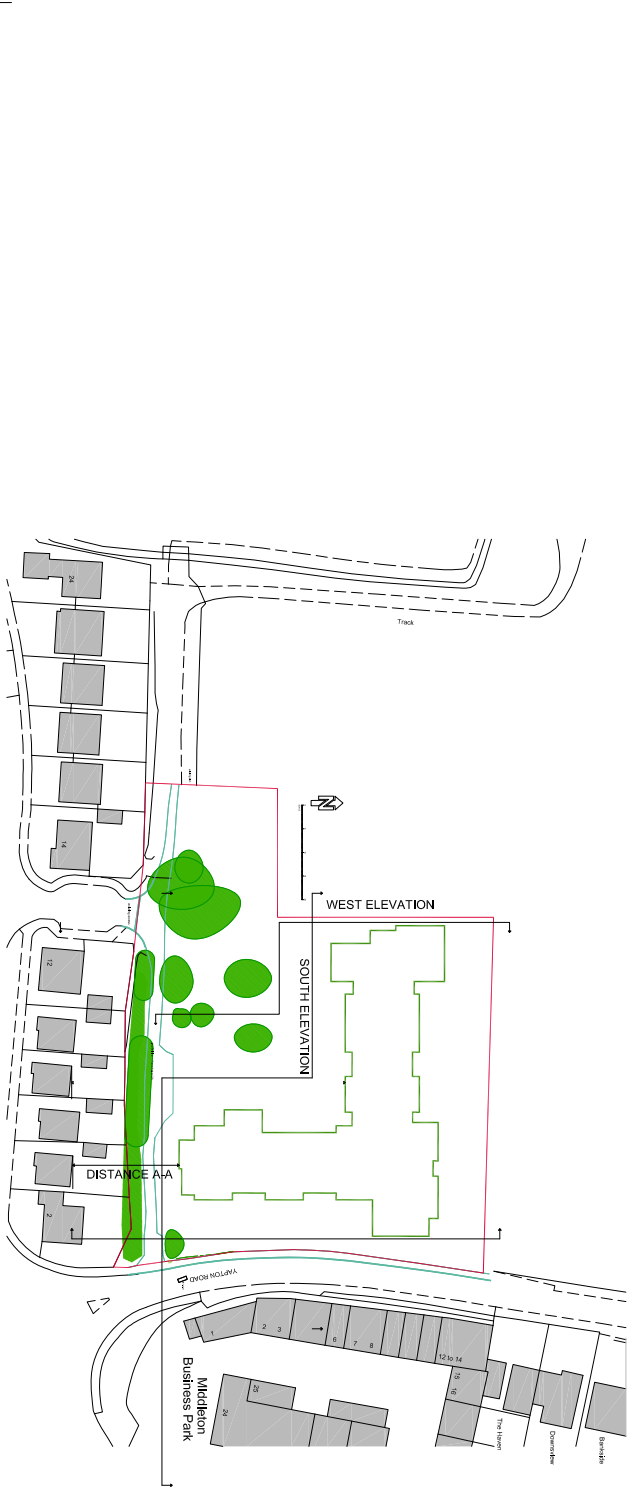
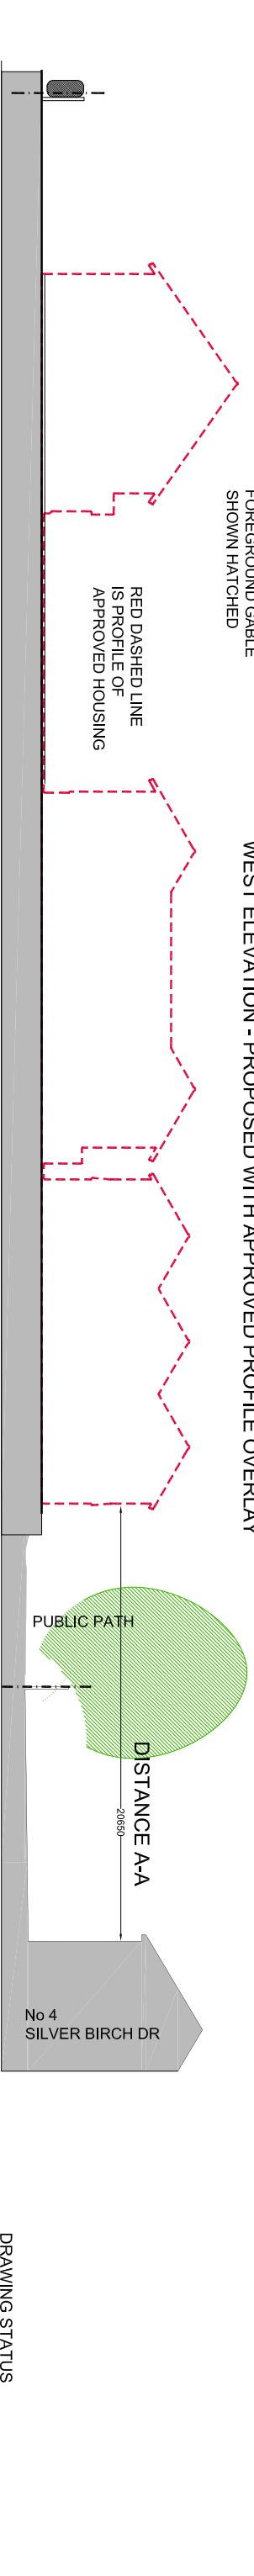
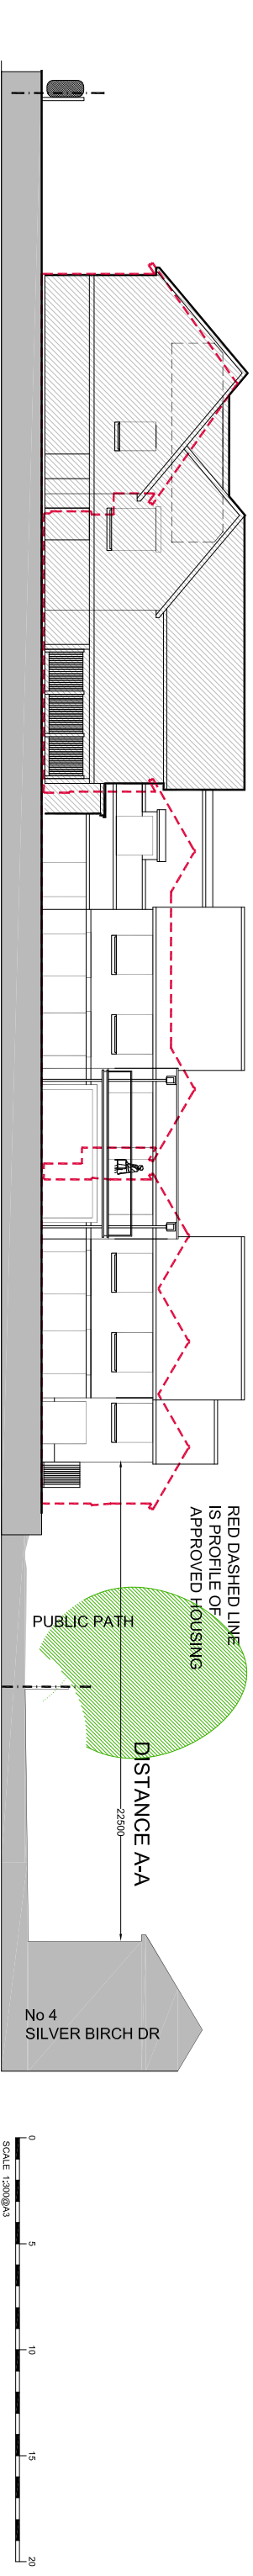
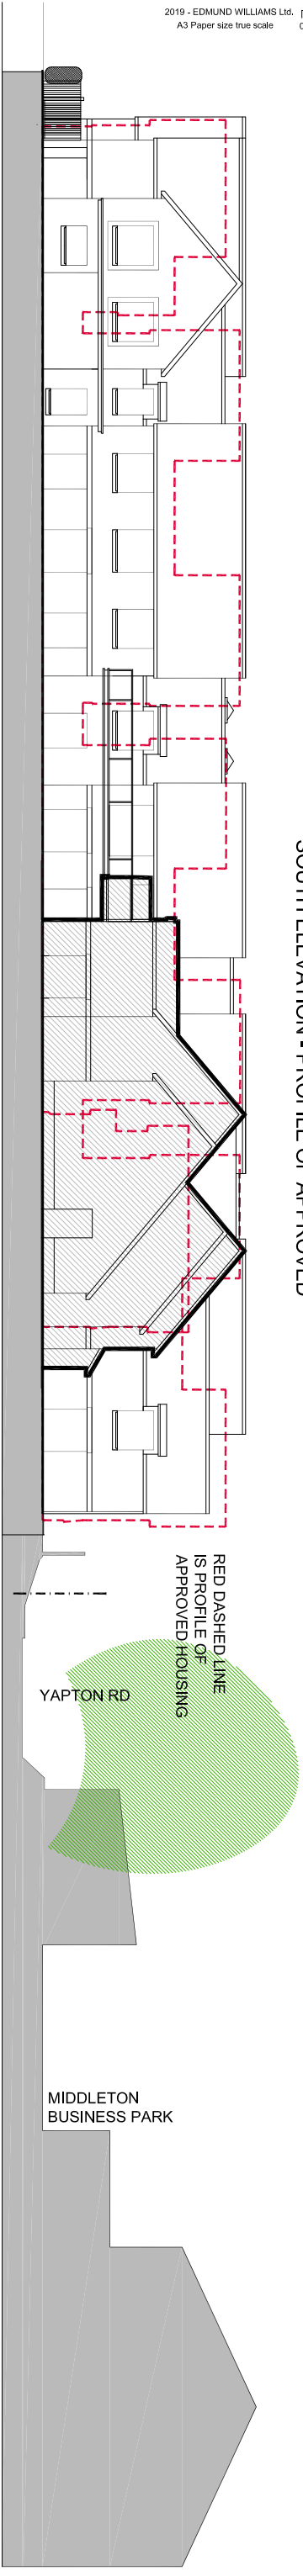


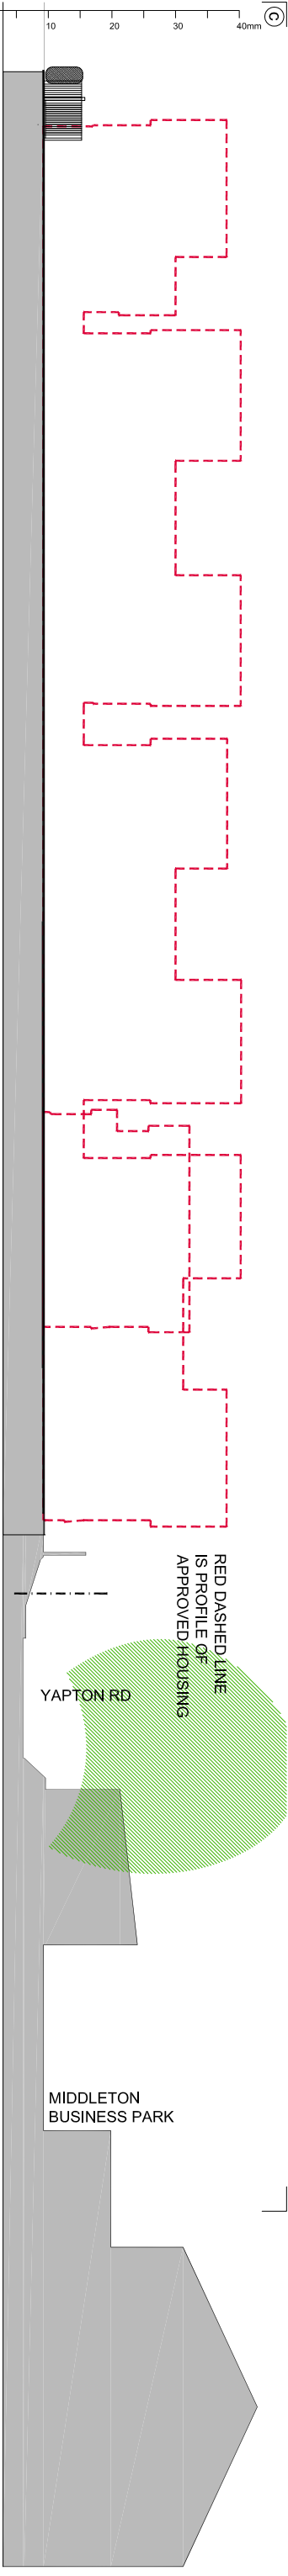

DISTANCES ARE BASED
ON OS MAPPING

DRAWING STATUS

PLANNING APPLICATION

REV.	DATE	DESCRIPTION

Edmund Williams

Architects

Unit 10, Clarendon North, 1st Floor, Clarendon Road, 20-22, Vauxhall Road, SW11 1AA, London, UK

T: 0207 232 1234

F: 0207 232 1235

www.edmundwilliams.com

PROJECT:
YAPTON RD, MIDDLETON-on-SEA
PROPOSED 66 BED CARE HOME

TITLE:
SITE SECTIONS PROPOSED-SH 2

SCALE: 300@A3
DATE: AUG 19
AUTHOR: - FILE: