N

Trees


Number	Species	Height	Girth	Specification
9 No.	Acer campestre	1350–425cm	12–14cm	Heavy Standard :5 brks :3x :RB :Clear Stem 175–200cm
153 No.	Acer campestre	850–950cm		1pt
4 No.	Acer campestre 'Streetwise'	1400–450cm	14–16cm	Extra Heavy Standard: 5 brks: 3x: RB: Clear Stem min. 200cm
2 No.	Amelanchier lamarkii	850–950cm		1+1: Transplant - seed raised: Branched: 3 breaks
2 No.	Carpinus betulus	1350–425cm	12–14cm	Heavy Standard :5 brks :3x :RB :Clear Stem 175–200cm
456 No.	Crataegus monogyna	850–950cm		1pt
2 No.	Fagus sylvatica	1350–425cm	12–14cm	Heavy Standard :5 brks :3x :RB :Clear Stem 175–200cm
1 No.	Prunus padus	1750–600cm	14–16cm	Standard: 5 brks: 3x: RB: Clear Stem 175–200cm
2 No.	Quercus robur	1350–425cm	12–14cm	Heavy Standard :5 brks :3x :RB :Clear Stem 175–200cm

Shrubs

Number	Species	Height	Pot Size	Specification	Density
142 No.	Ceanothus 'Blue Mound'	20–30cm	2L	Branched: 4 brks: C	5/m²
230 No.	Choisya ternata	20–30cm	2L	Bushy: 3 brks: C	3/m²
116 No.	Cornus sanguinea 'Midwinter Fire'	40–60cm	2L	Branched: 3 brks: C	4/m²
155 No.	Hebe 'Great Orme'	20–30cm	2L	Bushy: 3 brks: C	3/m²
216 No.	Hebe 'Wiri Charm'	20–30cm	2L	Bushy: 3 brks: C	4/m²
6 No.	Ilex aquifolium	30–45cm		1pt	1/m²
33 No.	Ilex aquifolium	30–45cm		1pt	4/m
260 No.	Lavandula angustifolia 'Hidcote'	15–20cm	2L	Bushy: 5 brks: C	4/m²
8 No.	Lavandula angustifolia 'Munstead'	20–30cm	2L	Bushy :5 brks :C	4/m²
51 No.	Lavandula angustifolia 'Munstead'	20–30cm	2L	Bushy :5 brks :C	4/m²
165 No.	Lavandula x intermedia 'Alba'	15–20cm	2L	Bushy: 5 brks: C	4/m²
6 No.	Ligustrum vulgare	60–90cm		1pt	1/m²
33 No.	Ligustrum vulgare	60–90cm		1pt	4/m
6 No.	Rosa canina	60–90cm		1pt	1/m²
33 No.	Rosa canina	60–90cm		1pt	4/m
195 No.	Spiraea japonica 'Candlelight'	20–30cm	2L	Bushy: 5 brks: C	4/m²
2 No.	Viburnum opulus	60–90cm	2L	Branched: 4 breaks	Counted
6 No.	Viburnum opulus	60–90cm		1pt	1/m²
33 No.	Viburnum opulus	60–90cm		1pt	4/m

Herbaceous

Number	Species	Pot Size	Specification	Density
19 No.	Artemisia ludoviciana 'Silver Queen'	2L	Full Pot :C	8/m²
26 No.	Bergenia 'Silberlicht'	2L	Grade 5/6 :4 Buds :Full Pot	5/m²
15 No.	Bergenia cordifolia	2L	Full Pot :C	8/m²
44 No.	Iris 'Jane Phillips'	2L	Full Pot :C	8/m²
36 No.	Lychnis flos–cuculi	0.5L	Full Pot: C	8/m²
134 No.	Salvia officinalis	2L	Full Pot: C	8/m²
17 No.	Salvia officinalis	2L	Full Pot :C	8/m²
124 No.	Stachys palustris	0.5L	Full Pot: C	8/m²
21 No.	Thymus vulgaris	2L	Full Pot :C	8/m²
56 No.	Veronica prostrata	2L	Full Pot :C	8/m²
23 No.	Veronica prostrata	2L	Full Pot :C	8/m²

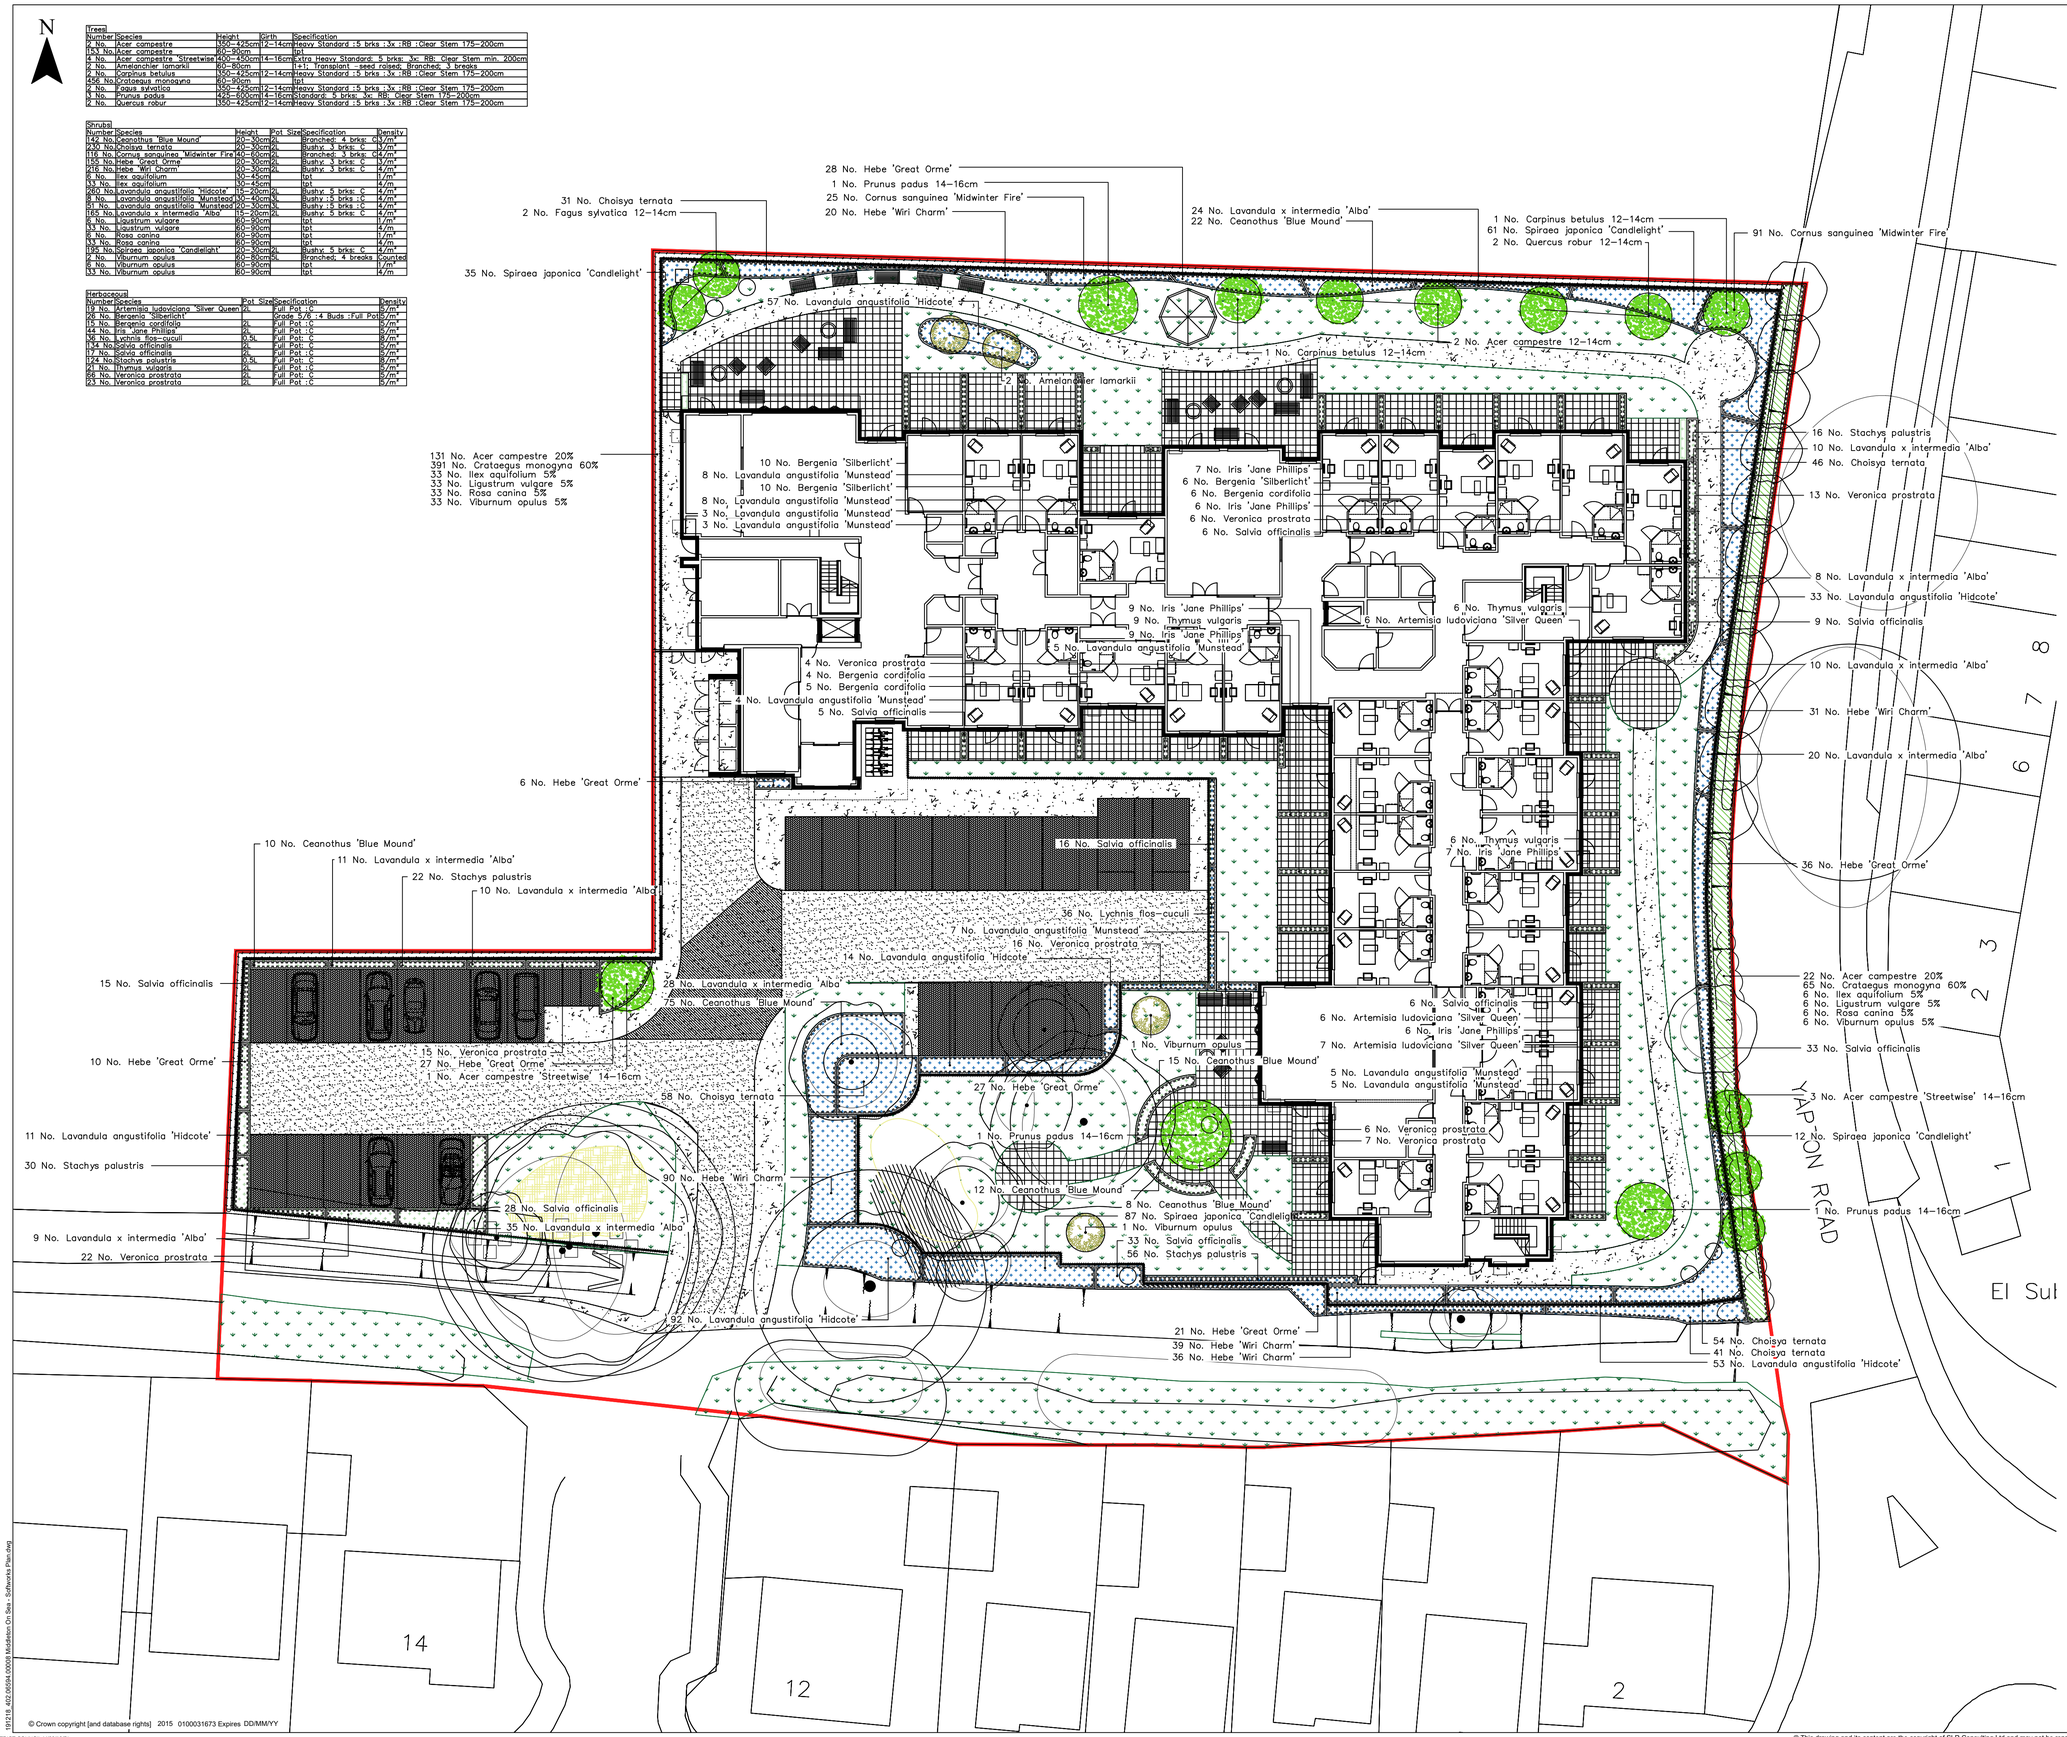

LEGEND

SOFTWORKS

- Proposed Standard Tree Planting
- Proposed Specimen Shrub
- Proposed Mixed Small Shrub & Herbaceous Planting
- Proposed Mixed Shrub Planting
- Proposed Amenity Grass Areas — Mix: Emorsgate EL1 Flowering Lawn Mix Sown At 4g/m² or similar approved
- Proposed Wildflower Area — Mix: Emorsgate EM2 General Purpose Meadow Mixture Sown at 4g/m2 or similar approved
- Proposed Bog Garden
- Proposed Infilled Native Hedgerow
- Existing Trees to be Retained and Protected
- Proposed Native Hedgerow
- Existing Ditch to be Retained and Protected

Proposed Amenity Grass Mix - Emorsgate EL1 Flowering Lawn Mix

To Be Sown At 4g/m²:

Wild Flowers

%	Latin name	Common name
4	Galium verum	Lady's Bedstraw
0.5	Leontodon hispidus	Rough Hawkbit
1	Leucanthemum vulgare	Oxeye Daisy
3.7	Lotus corniculatus	Birdsfoot Trefoil
3	Primula veris	Cowslip
4	Prunella vulgaris	Selfheal
3.5	Ranunculus acris	Meadow Buttercup
0.3	Trifolium pratense	Wild Red Clover
20		

Grasses

%	Latin name	Common name
8	Agrostis capillaris	Common Bent
40	Cynosurus cristatus	Crested Dogstail
28	Festuca rubra	Slender–creeping Red–fescue
4	Phleum bertolonii	Smaller Cat's–tail
80		

Proposed Wild Flower Seed Mix - Emorsgate EM2 General Purpose Meadow Mix

To Be Sown At 4g/m²:

Wild Flowers

%	Latin name	Common name
1	Achillea millefolium	Yarrow
5	Centaurea nigra	Common Knapweed
3	Galium verum	Lady's Bedstraw
0.5	Leucanthemum vulgare	Oxeye Daisy
0.5	Lotus corniculatus	Birdsfoot Trefoil
1	Plantago lanceolata	Ribwort Plantain
0.5	Plantago media	Hoary Plantain
1	Primula veris	Cowslip
1	Prunella vulgaris	Selfheal
2	Ranunculus acris	Meadow Buttercup
1	Ranunculus bulbosus	Bulbous Buttercup
2.4	Rhinanthus minor	Yellow Rattle
1	Rumex acetosa	Common Sorrel
0.1	Trifolium pratense	Wild Red Clover
20		

Grasses

%	Latin name	Common name
8	Agrostis capillaris	Common Bent
40	Cynosurus cristatus	Crested Dogstail
28	Festuca rubra	Slender–creeping Red–fescue
4	Phleum bertolonii	Smaller Cat's–tail
80		

Revision	By	Chk'd By	Date	Comments
5	MA	MA	12/19	Key Update
4	MA	MA	12/19	Planning Update
3	MA	AC	12/19	Architects Updates
2	IG	EJ	09/19	Architects Updates
1	IG	EJ	09/19	Architects Updates
0	CL	RB	08/19	First Issue

SLR global environmental solutions
SAILORS BETHEL
HORATIO STREET
NEWCASTLE UPON TYNE
TYNE AND WEAR. NE1 2PE
T: 0191 261 1966
F: 0191 230 2346
www.slrconsulting.com

Site: MIDDLETON-ON-SEA

Project: LANDSCAPE ASSESSMENT

Drawing Title: **SOFTWORKS PLAN**

Scale: 1:200 @ A1

Date: DECEMBER 2019

Drawing Number: **402.6594.8_SWP_002_P05**

Revision: **5**

PLANNING ISSUE

© Crown copyright [and database rights] 2015 0100031673 Expires DD/MM/YY

© This drawing and its content are the copyright of SLR Consulting Ltd and may not be reproduced or amended except by prior written permission. SLR Consulting Ltd accepts no liability for any amendments made by other persons.

191218_402.00594.00008 Middleton On Sea - Softworks Plan.dwg

ARUN DISTRICT COUNCIL M/80/19/PL