



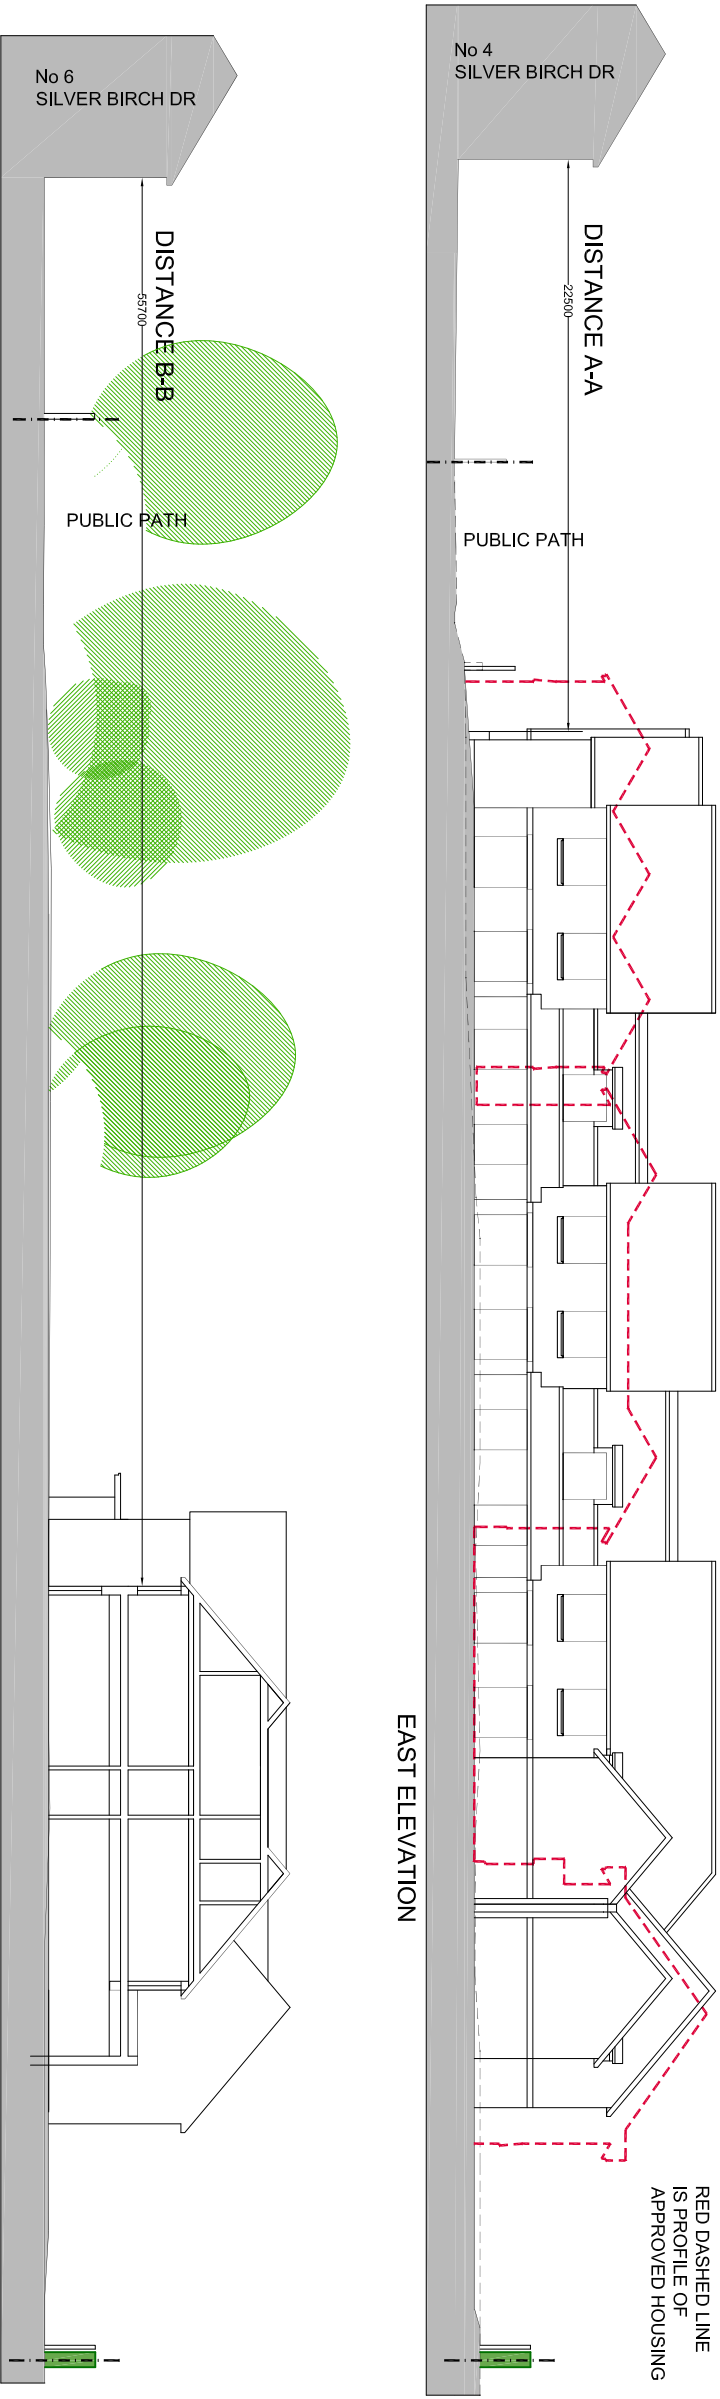

DISTANCES ARE BASED ON OS MAPPING

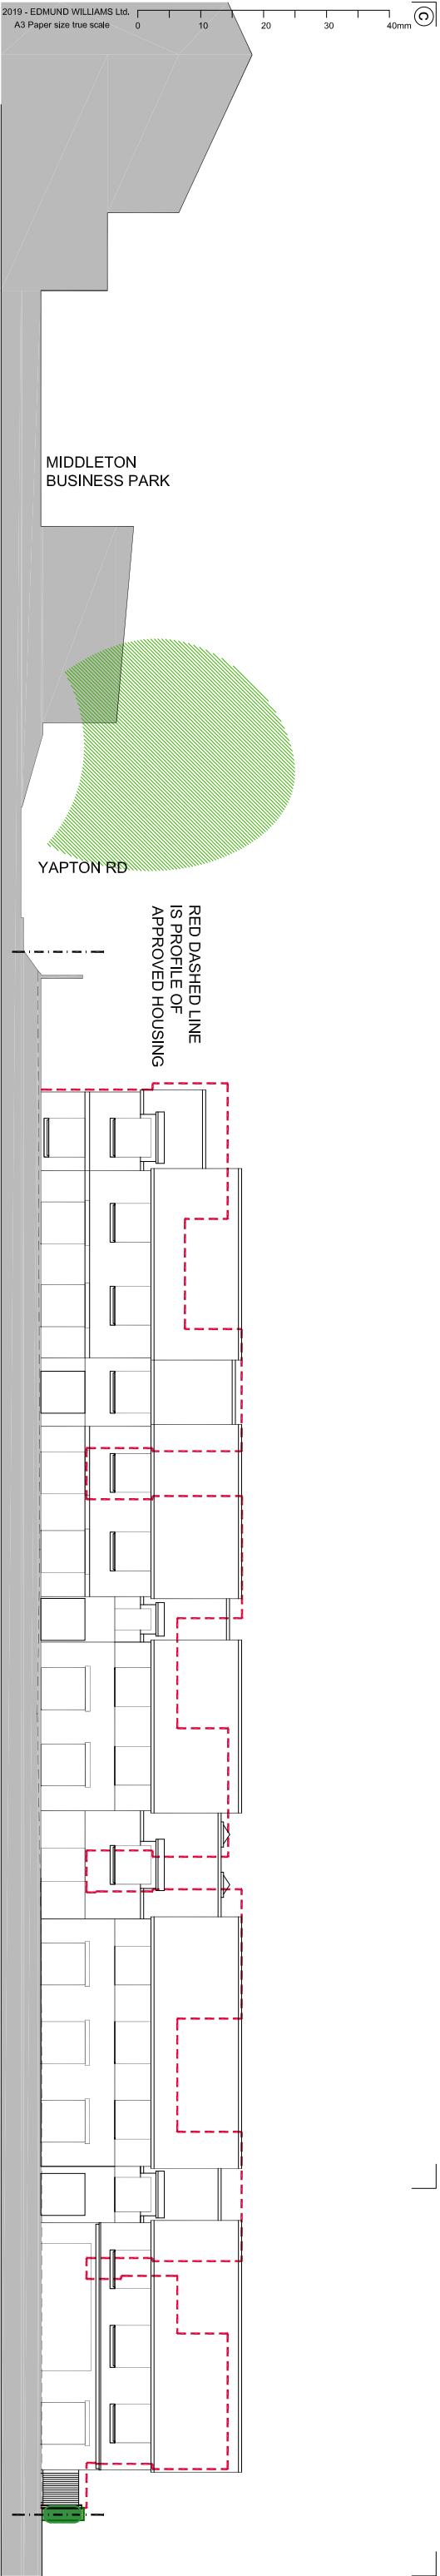


SECTION X-X



TITLE: SITE SECTIONS PROPOSED-SH 1

PROJECT: YAPTON RD, MIDDLETON-on-SEA
PROPOSED 66 BED CARE HOME

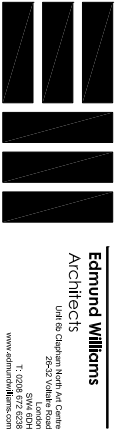

Edmund Williams
Architects

Unit 82, Clifton North, 4th Floor
20-22, Victoria Road
T: 01423 814141
www.edmundwilliams.com

REV.	DATE	DESCRIPTION
A	12.12.19	STREET SCENE ADDED, TREES ADDED, SCALE CHANGED

PLANNING APPLICATION

DRAWING STATUS

SCALE: 300@A3
DATE: AUG 19
AUTHOR: - FILE: