


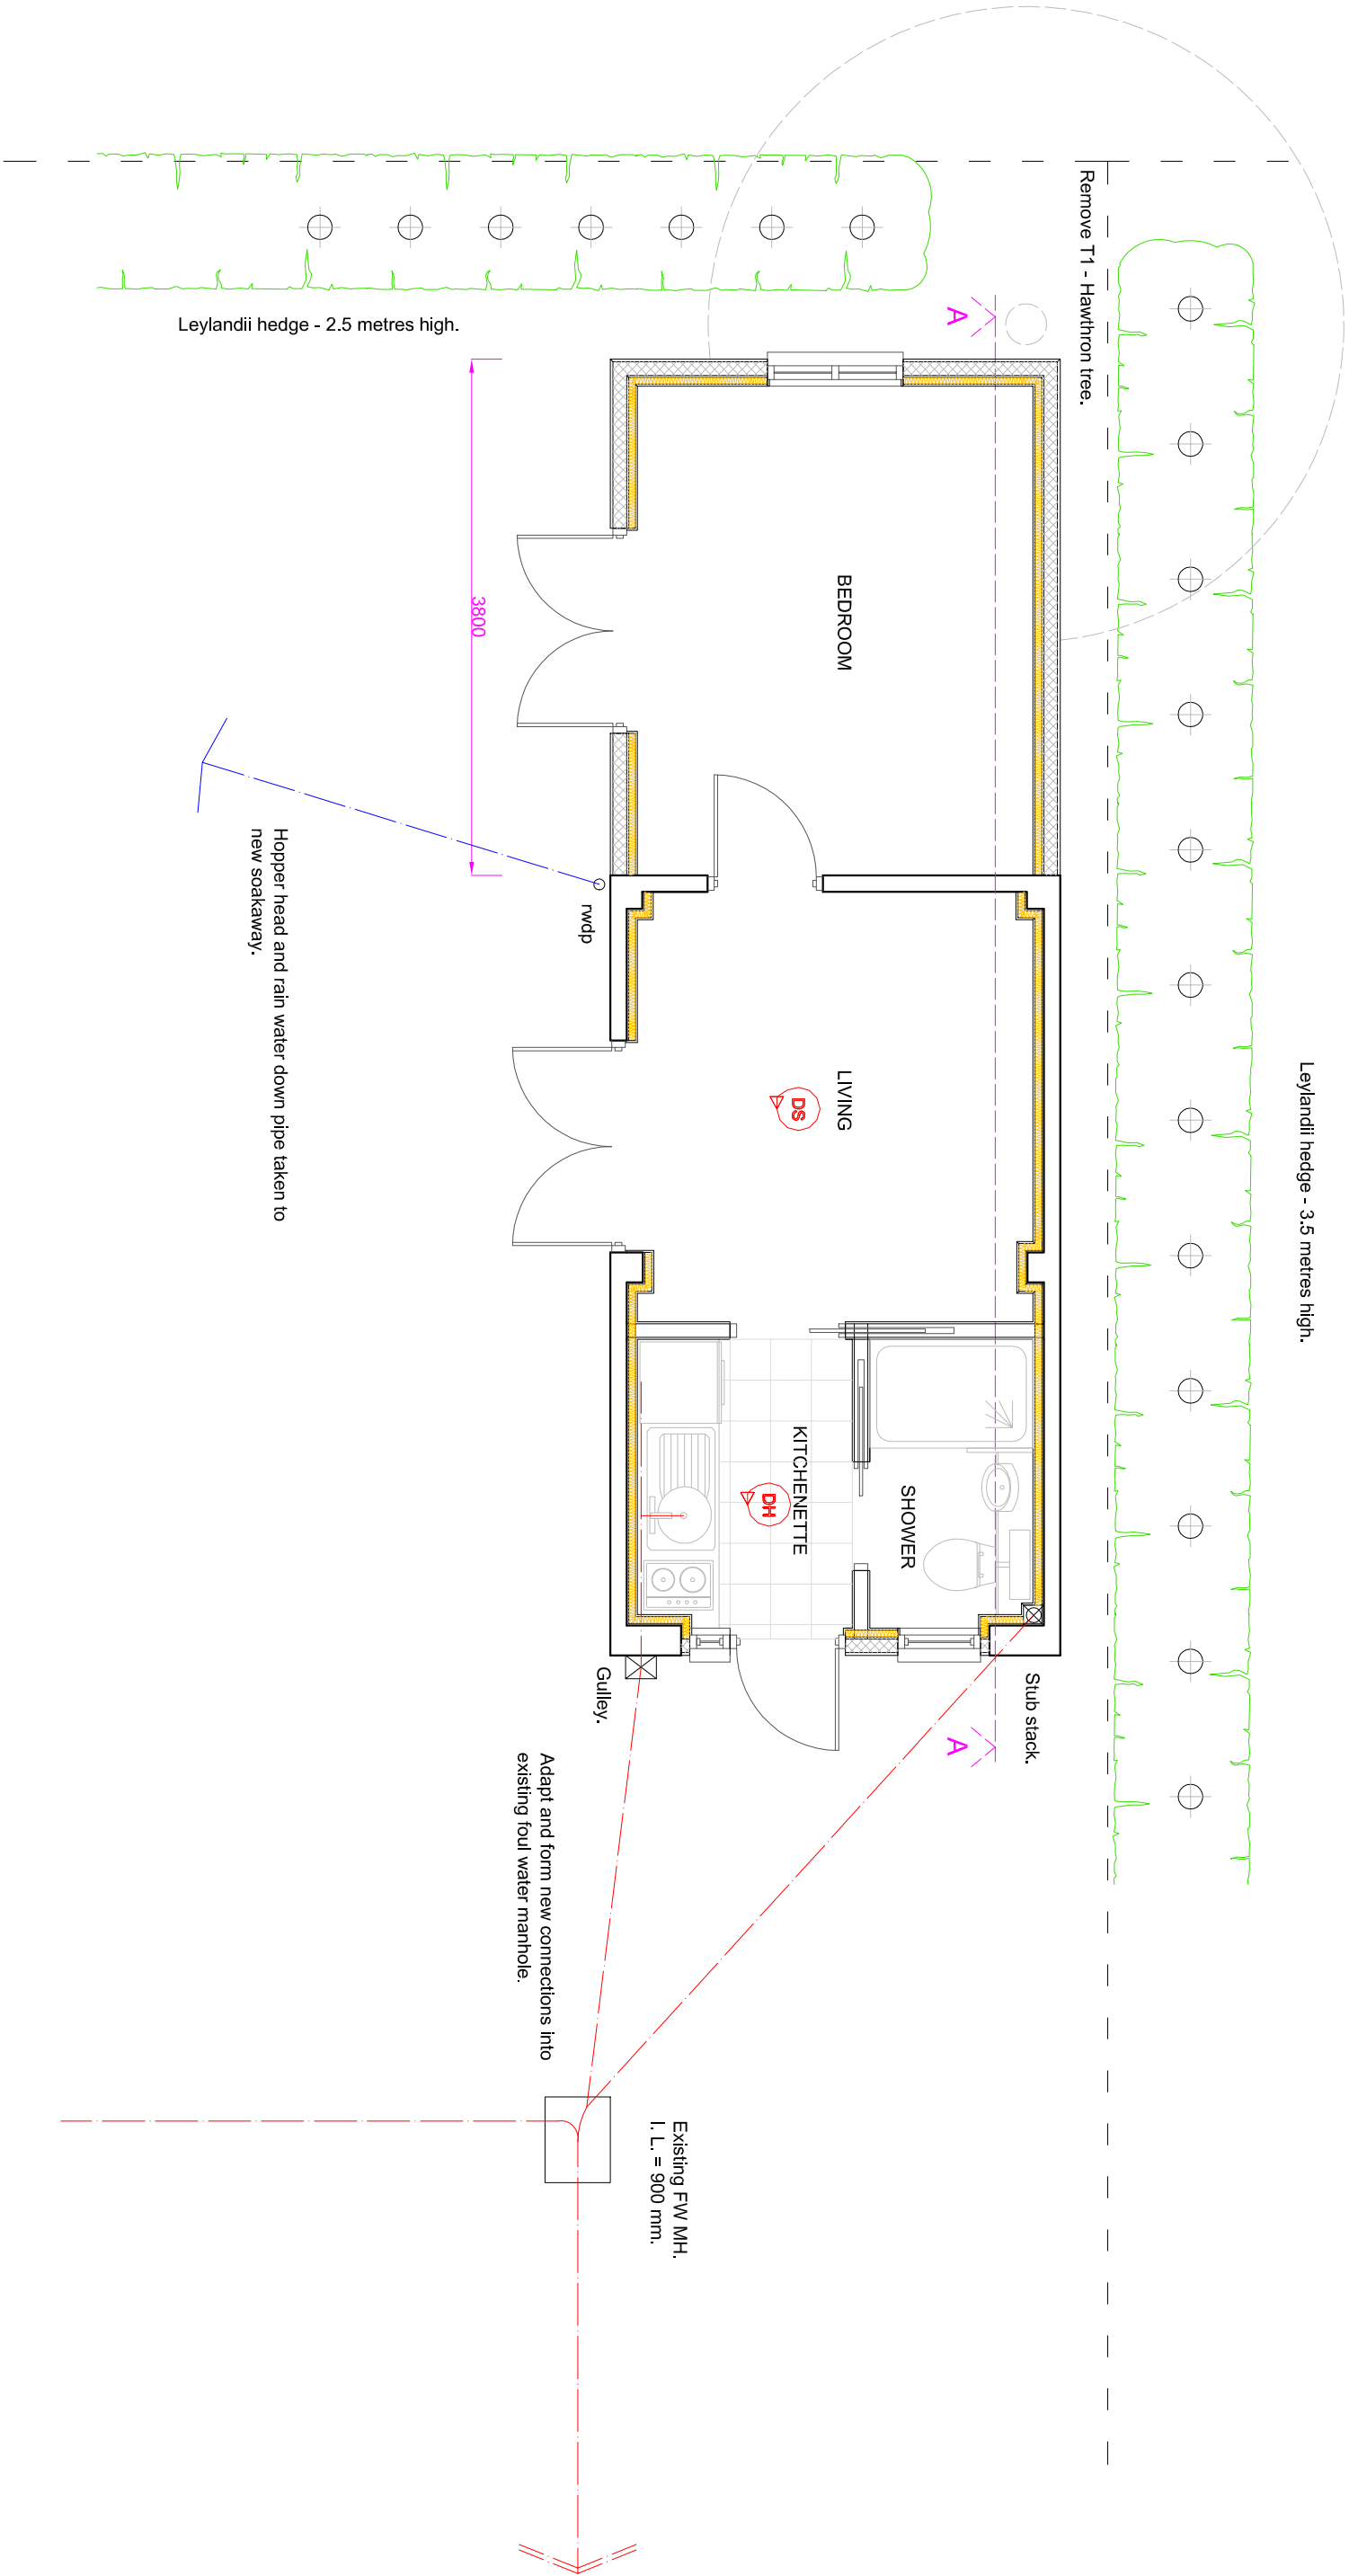

PROPOSED GROUND FLOOR PLAN



SUSSEX BUILDING CONSULTANCY LIMITED

12 TUDOR CLOSE, MIDDLETON ON SEA,
BOGNOR REGIS, WEST SUSSEX.

SCALE - 1/50 REV - B DATE - 13/09/2019

partner
LABC

3 NORTHGATE ROAD
BOGNOR REGIS
PO21 3LZ
TEL/FAX - (01243) 861379