



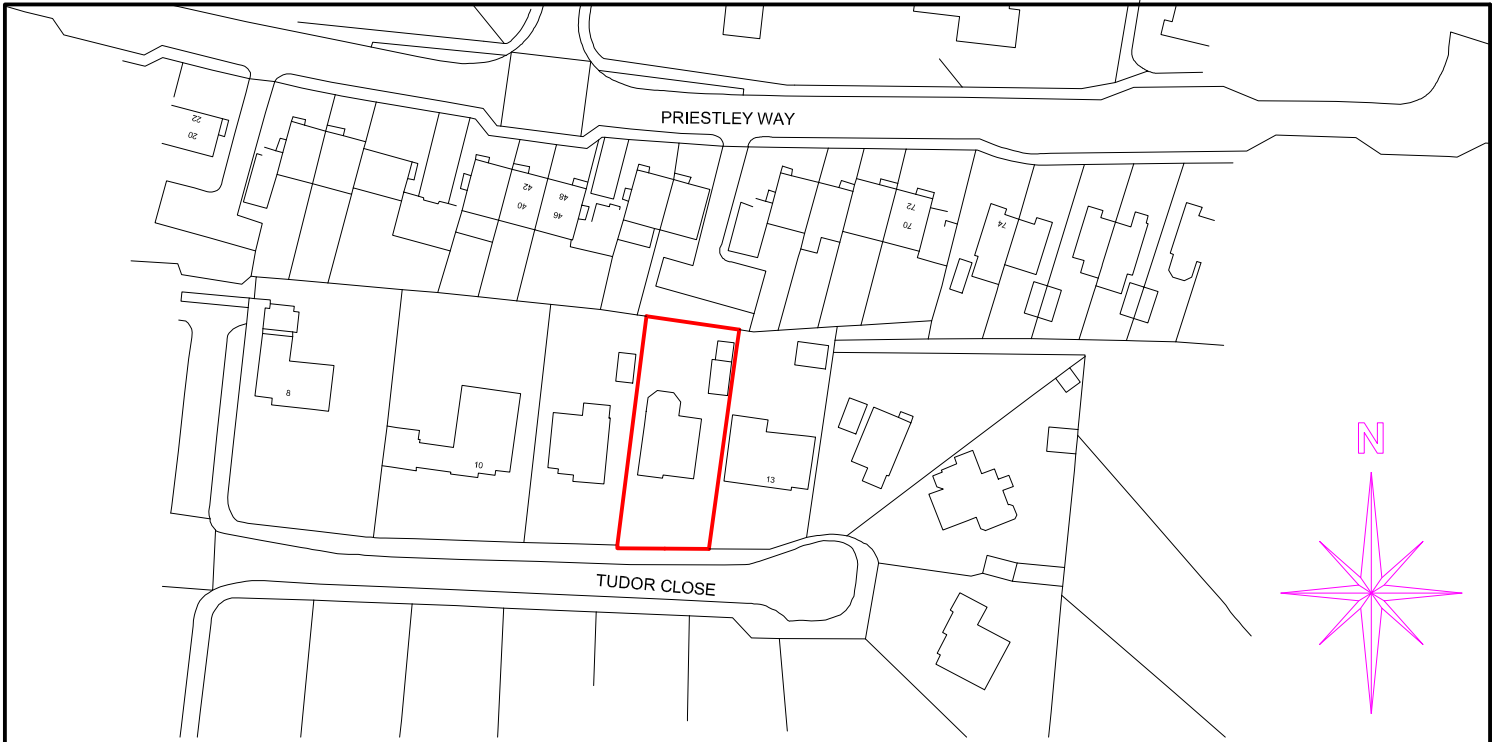

LOCATION PLAN - 1/1250

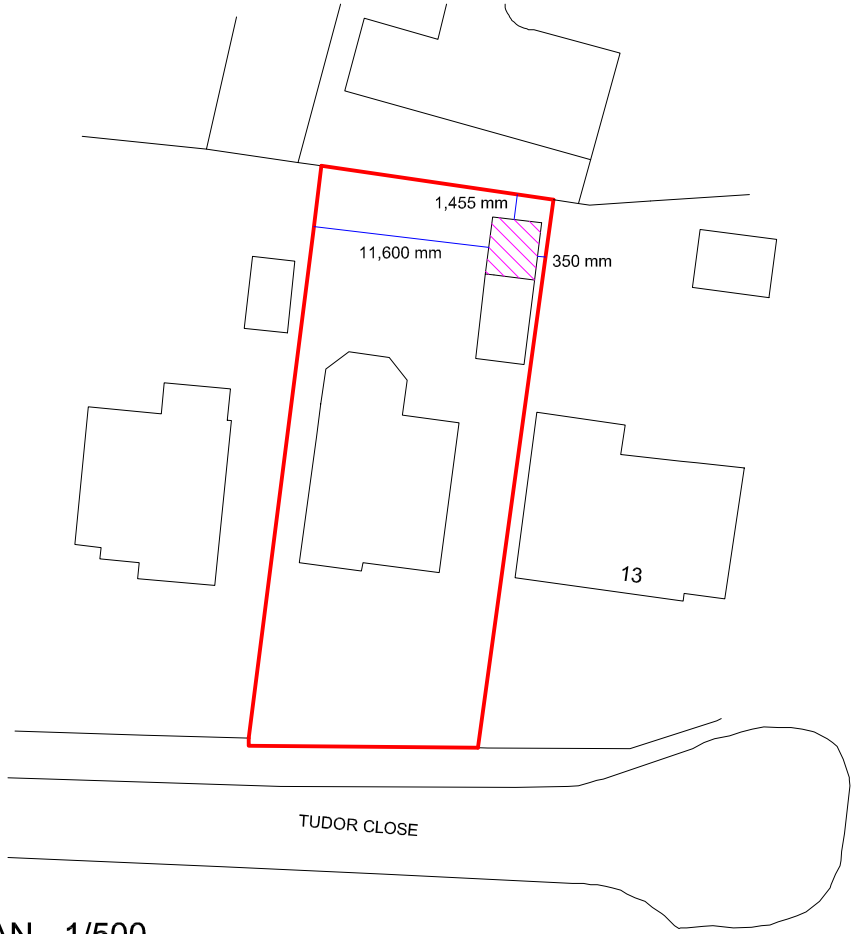

SITE PLAN - 1/500



SUSSEX BUILDING CONSULTANCY LIMITED 12 TUDOR CLOSE, MIDDLETON ON SEA, BOGNOR REGIS, WEST SUSSEX. SCALE - 1/1250 REV - DATE - 13/09/2019	 partner LABC 3 NORTHCOTE ROAD BOGNOR REGIS PO21 5LZ TEL/FAX - (01243) 861379
---	--