ARUN DISTRICT COUNCIL M/81/20/HH

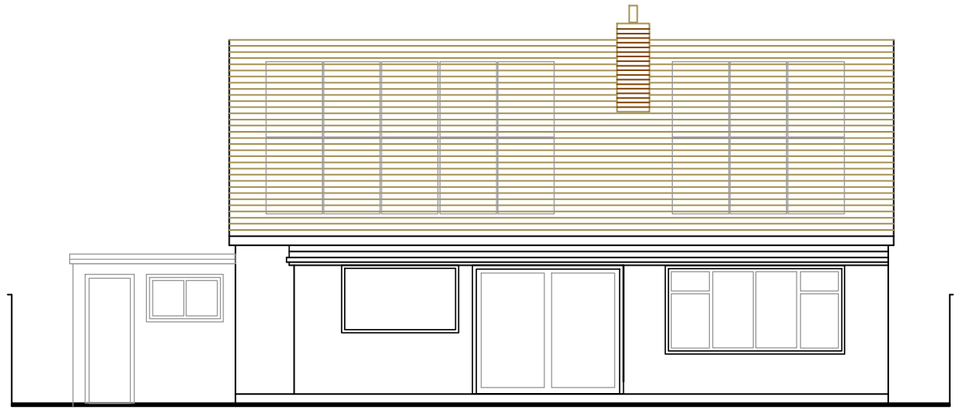

EXISTING SOUTH ELEVATION 1:100

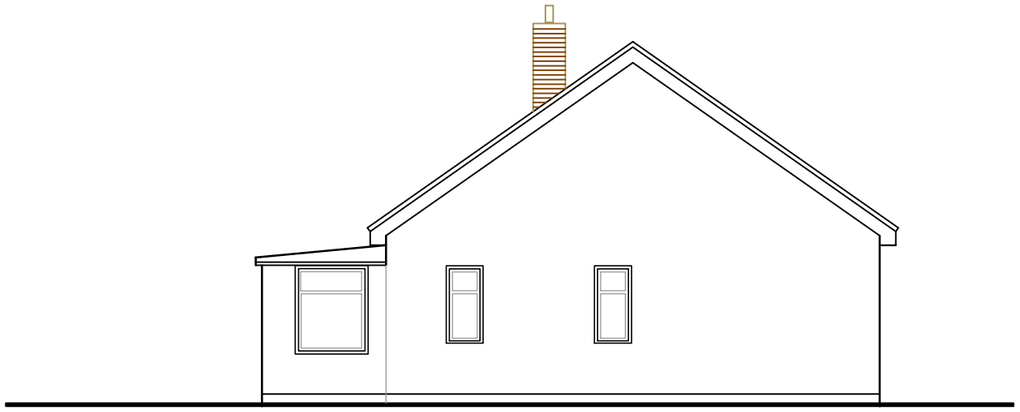

EXISTING EAST ELEVATION 1:100

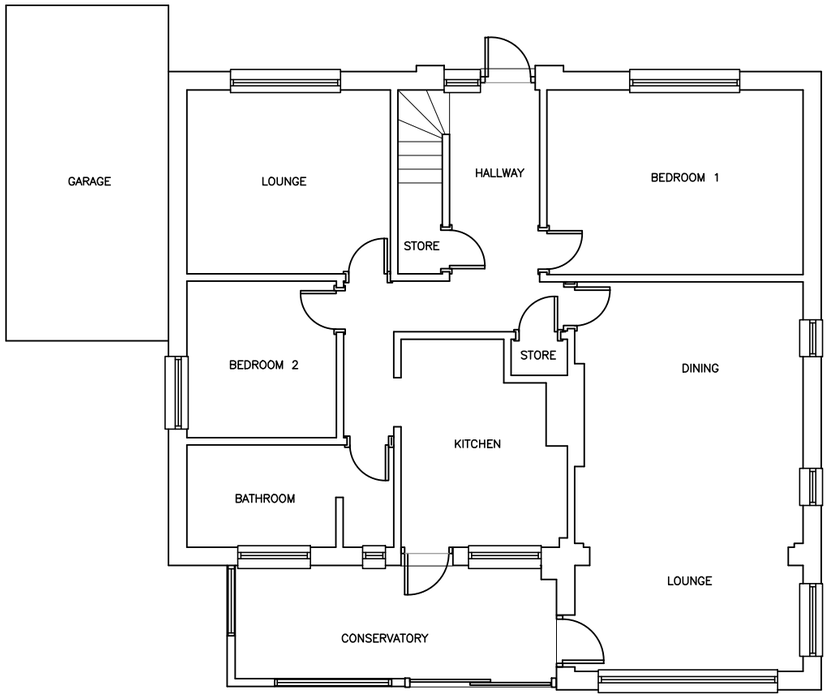

EXISTING GROUND FLOOR PLAN 1:100

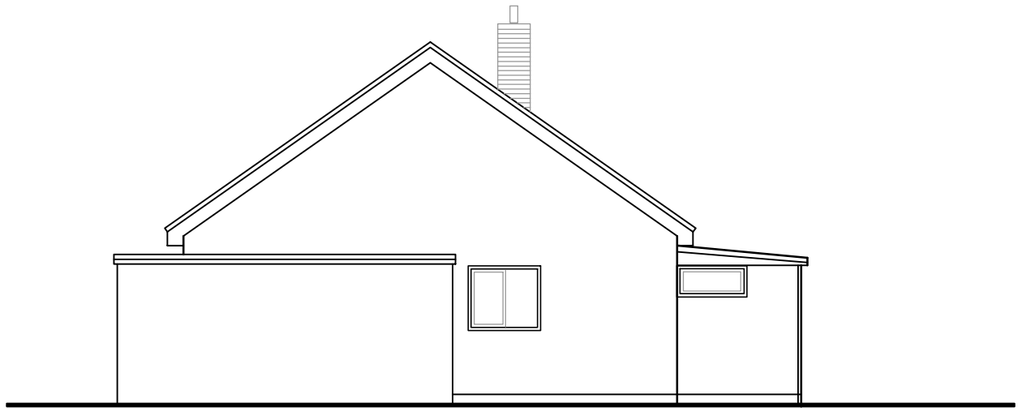

EXISTING WEST ELEVATION 1:100

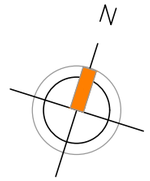

AMdesign
ARCHITECTURE DESIGN DEVELOPMENT
Leeza Aldis-Hobbs ARB RIBA SPAB
Mob: 07756 329400
e-mail: leeza@amdesignltd.co.uk

PROJECT
3 GREEN WAY
MIDDLETON ON SEA
WEST SUSSEX
PO22 7TJ
PROJECT STAGE
PLANNING

DRAWING
EXISTING PLANS
DRAWING No 325/02
REVISION
SCALE 1:100
DATE OCT 2020
DRAWN LA
CHECKED

LETTER	REVISION	DATE

This scheme is subject to town planning and all other necessary consents. All dimesions and levels to be checked on site. This drawing is to be read in conjunction with other relevant drawings and documents. Report all discrepancies to the Architect before work commences.
AM Design is the trading name of AM Design Ltd © AM Design Ltd. All rights reserved.