


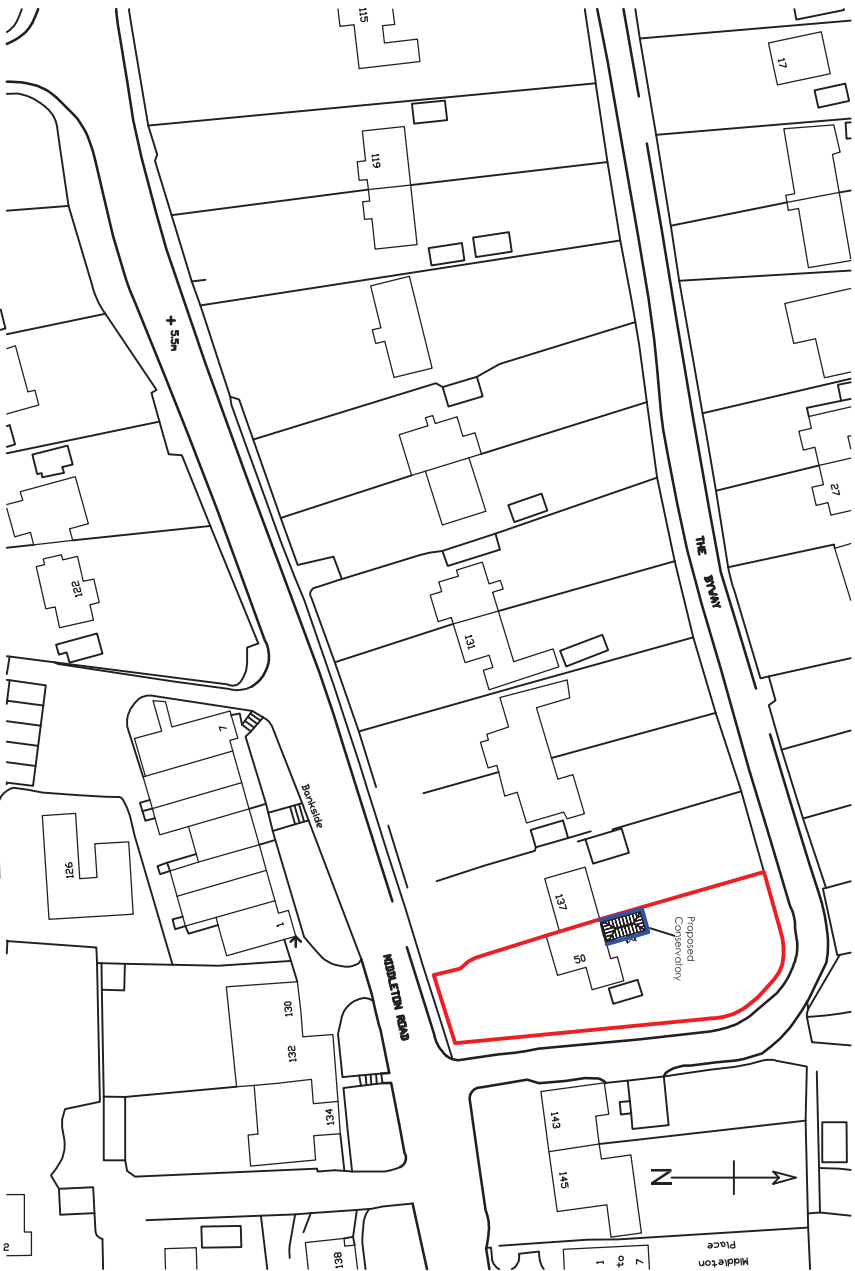

Ordnance Survey (c) Crown Copyright 2012. All rights reserved. Licence number 100020449



LONDON ROAD, KINGS WORTHY,
WINCHESTER, HAMPSHIRE, SO23 7QA.
TEL: 01982 884422
Email: sales@wessexwindow.co.uk
Web: www.wessex-window.co.uk

Project Title:
Mr & Mrs Davis
50 The Byway, Middleton On Sea,
Bognor Regis, West Sussex, PO22 6DR

Drawing:
Location Plan

Date: 09/10/2012 Drawing Number:
Scale: 1:1250 26672-02
Drawn: Jm
Checked: Rev: Rm A

This drawing is the copyright of this company and must not be reproduced or used without permission. Figure dimensions to be taken in preference to scaled dimensions and site dimensions must be checked before work is commenced. IF IN DOUBT ASK