





PROPOSED FRONT (NORTH)
ELEVATION

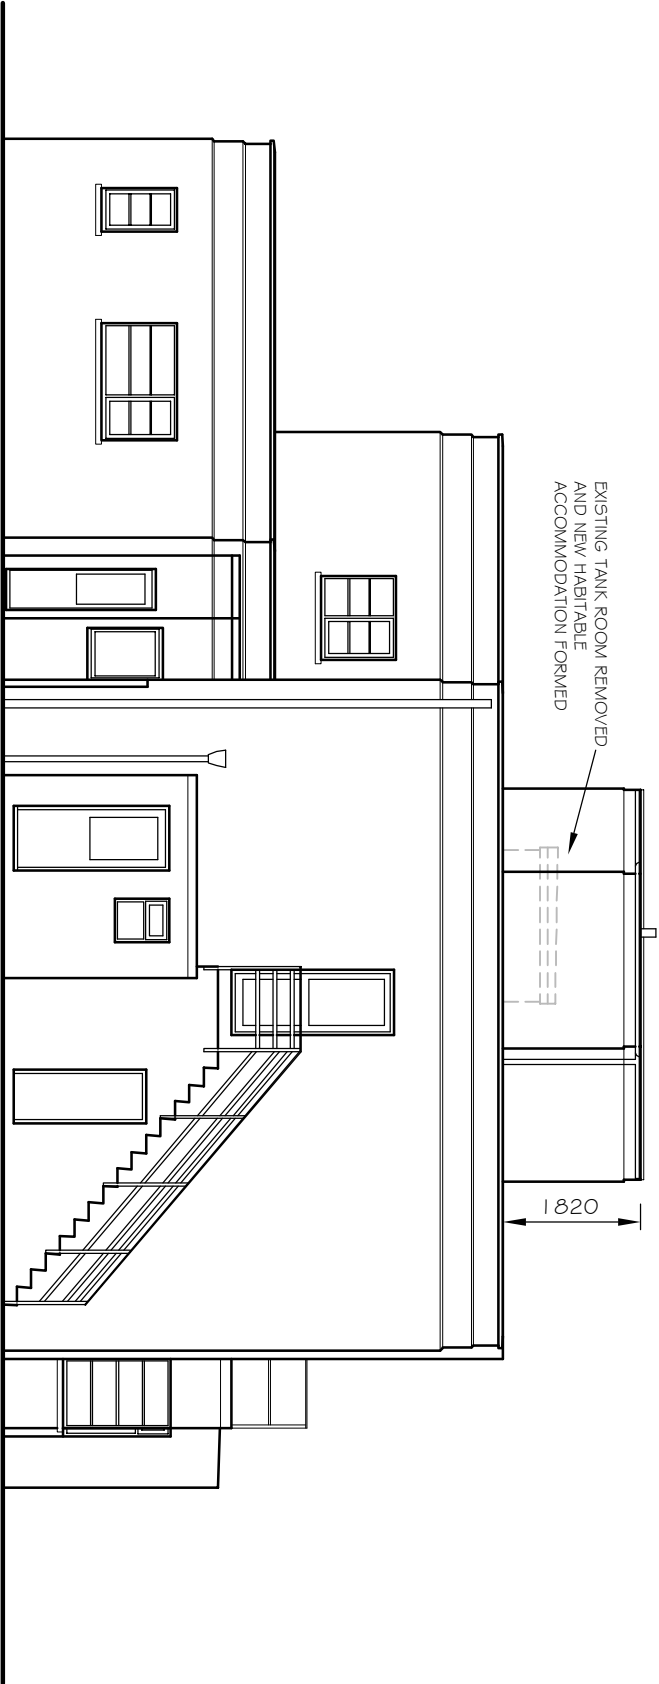

PROPOSED REAR (SOUTH)
ELEVATION



PROPOSED SIDE (WEST)
ELEVATION

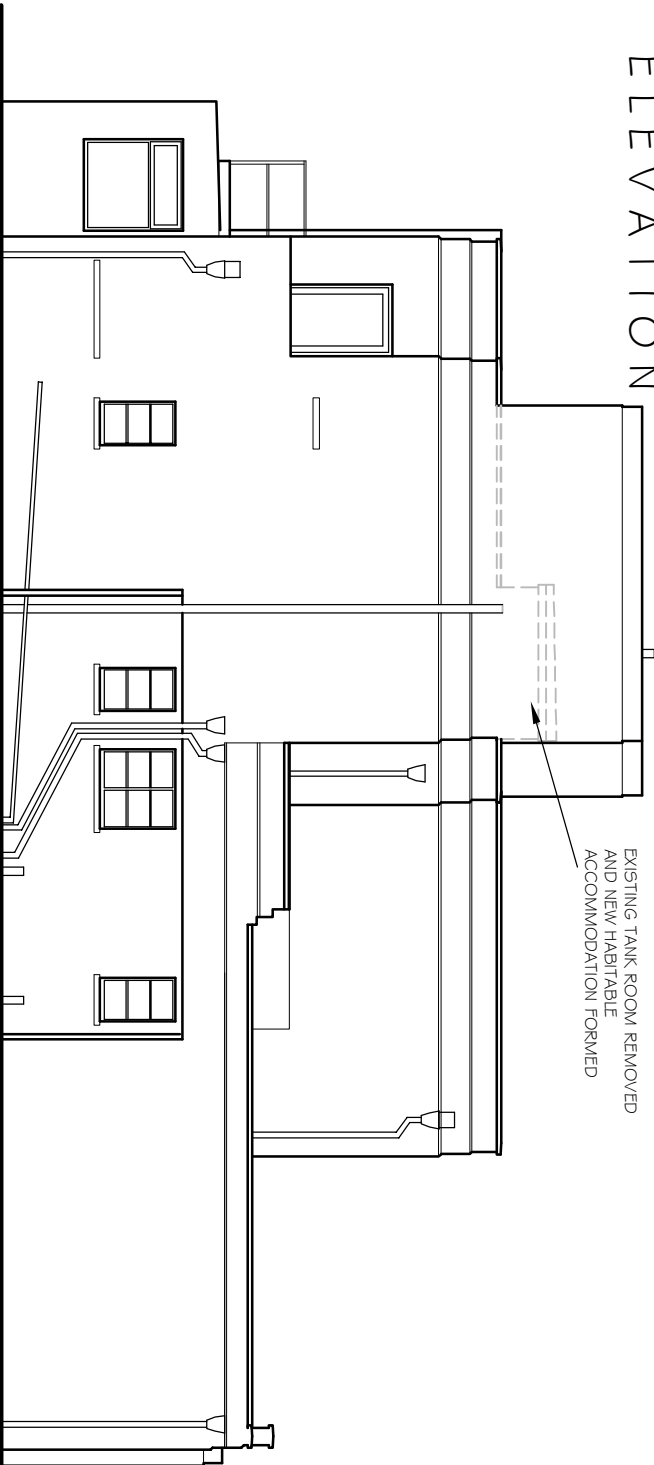

PROPOSED SIDE (EAST)
ELEVATION

THIS DRAWING HAS BEEN PREPARED FOR
PLANNING APPLICATION PURPOSES ONLY AND
IS NOT INTENDED FOR ANY OTHER USE

NOTES
WRITTEN DIMENSIONS TO BE TAKEN IN PREFERENCE TO SCALE, AND
ARE TO BE CHECKED ON SITE PRIOR TO COMMENCING WORK.
THIS DRAWING IS TO BE READ IN CONJUNCTION WITH ALL OTHER
DOCUMENTS RELATING TO THIS PROJECT.
ANY DISCREPANCIES ARE TO BE REFERRED IMMEDIATELY TO THE
PROJECT MANAGER.
THIS DRAWING IS COPYRIGHT, AND SHOULD NOT BE USED OR
REPRODUCED WITHOUT PERMISSION.
IT IS THE CONTRACTOR'S RESPONSIBILITY TO ENSURE COMPLIANCE
WITH THE BUILDING REGULATIONS.

CLIENT
C ROSS AND M MCDONALD

PROJECT
46 SOUTHDEAN DRIVE
MIDDLETON ON SEA
BOGNOR REGIS
WEST SUSSEX



SCALE 1:100 @A3
DRAWN BY PLB
DATE AUG 17
DWG NO 696/08
REV.-

DATE
DRAWING TITLE
PROPOSED ELEVATIONS

Unit 3b Woodhorn Business Centre
Woodhorn Lane
Oving Chichester
West Sussex PO20 2BX
Tel 01 243 774764
www.sloaneandbrown.co.uk