


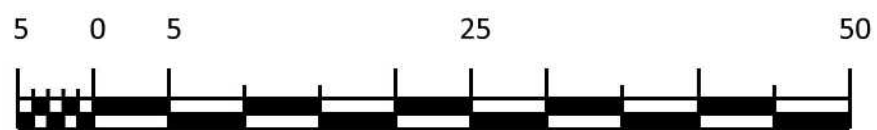

Block Plan - 1:500



Location Plan - 1:1250



PROJECT NO. PA-314-04	STATUS Planning Application	PROJECT TITLE Proposed Development 6 Main Drive Middleton-on-Sea Bognor Regis, PO22 7TN	SCALE As noted @ A3	OS License No 100022432	look. design planning build lookdesignandbuild.co.uk e:office@lookdesignandbuild.co.uk t:01243 512 278
DRAWING TITLE Proposed Site & Location Plan	DATE June 2019	DRAWN BY DE		Rev B - Measurements added - 27.09.2019	