




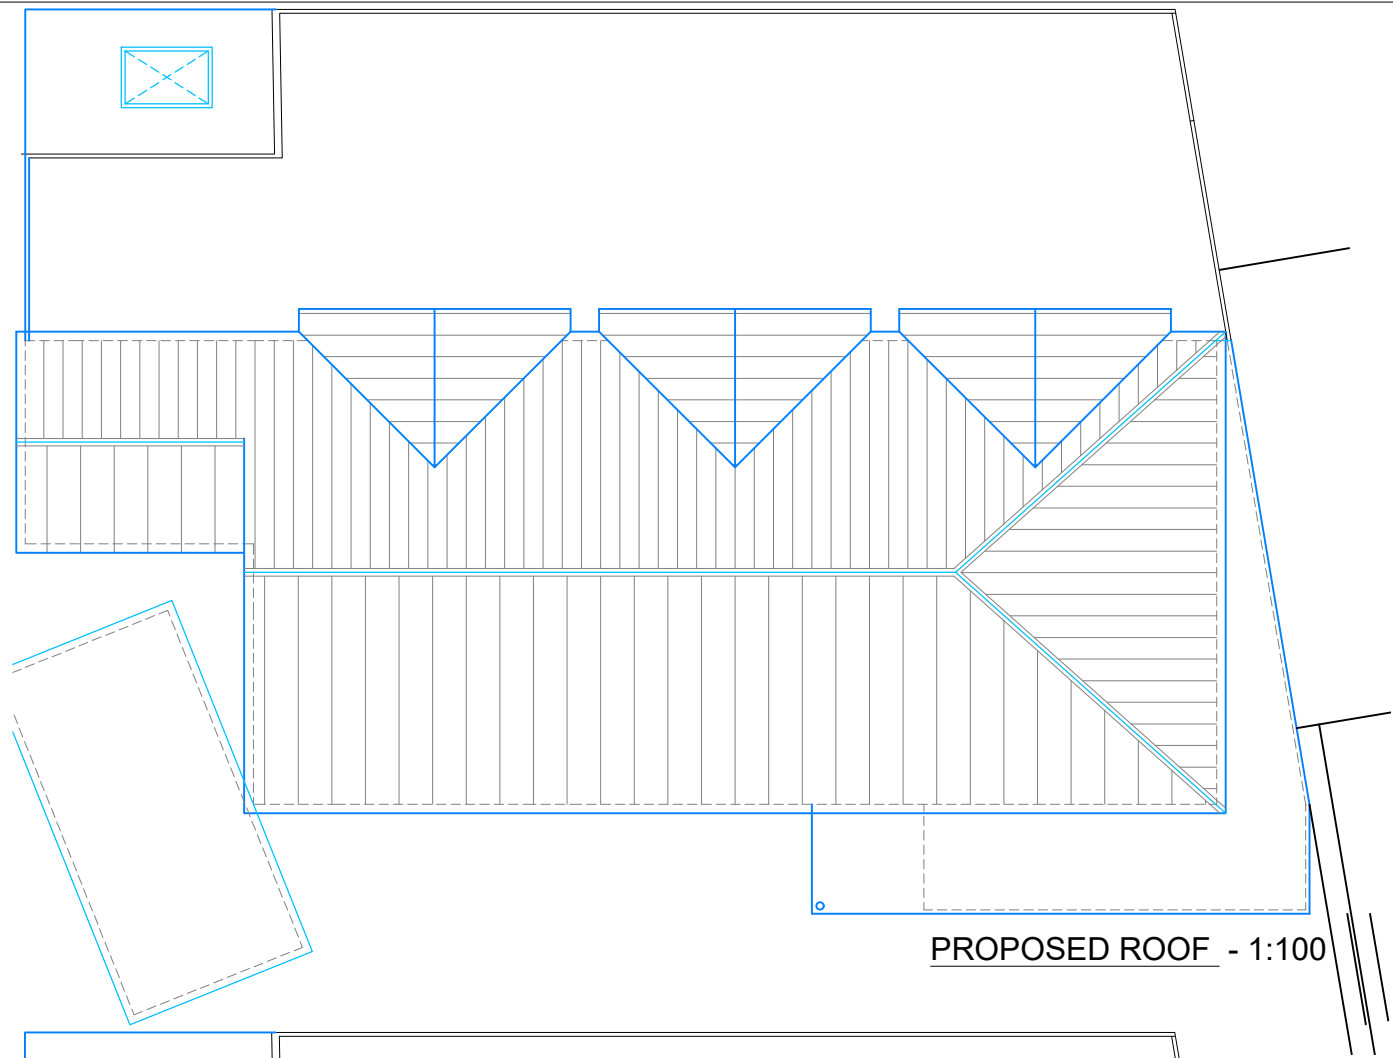

PROPOSED ROOF - 1:100

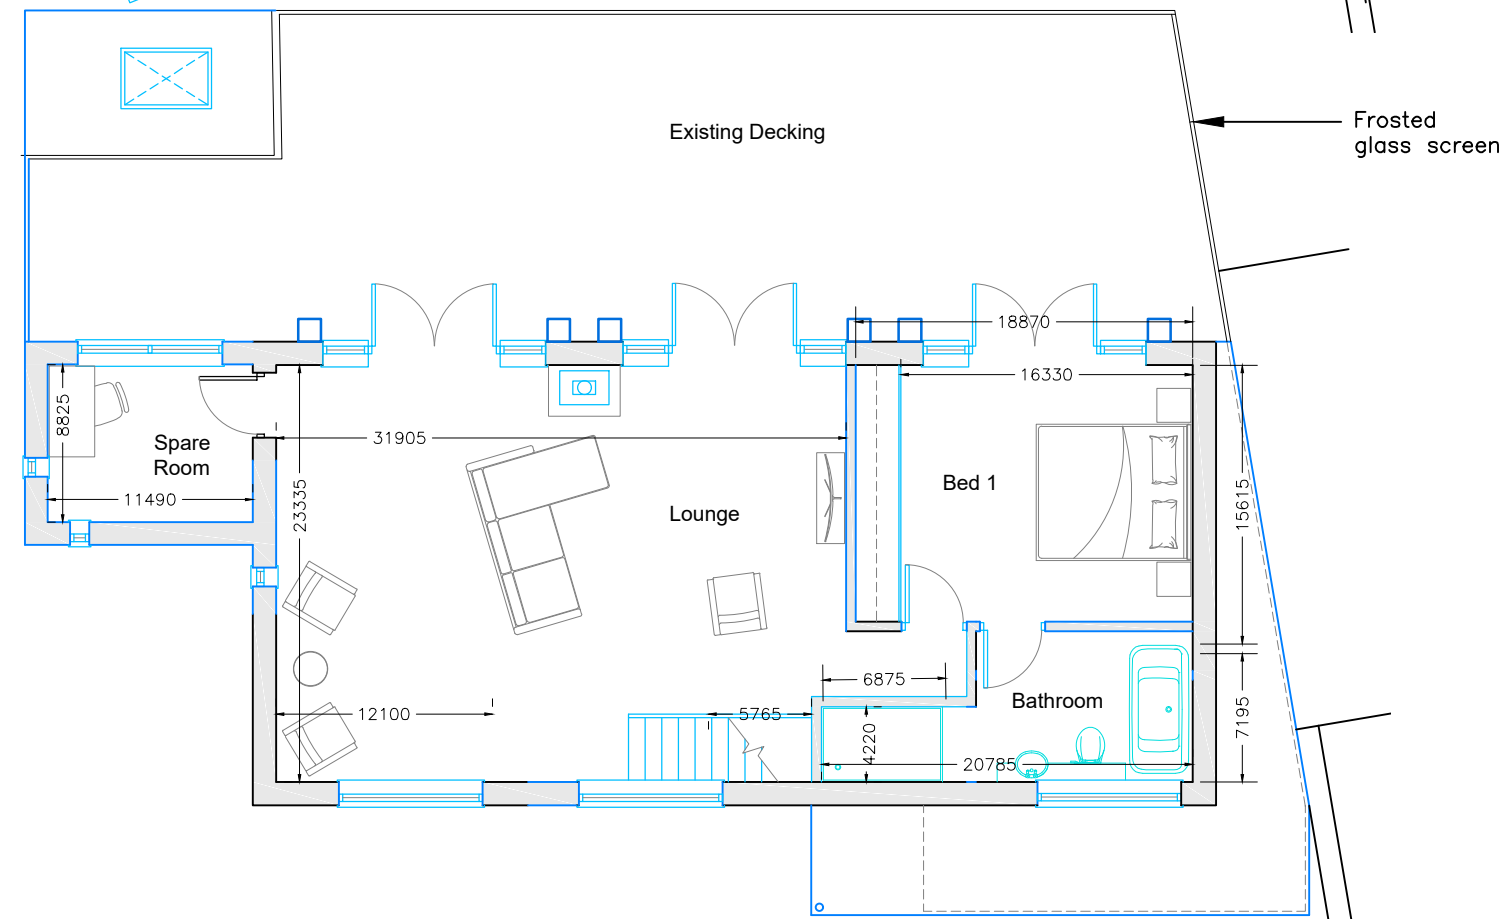

PROPOSED FIRST - 1:100

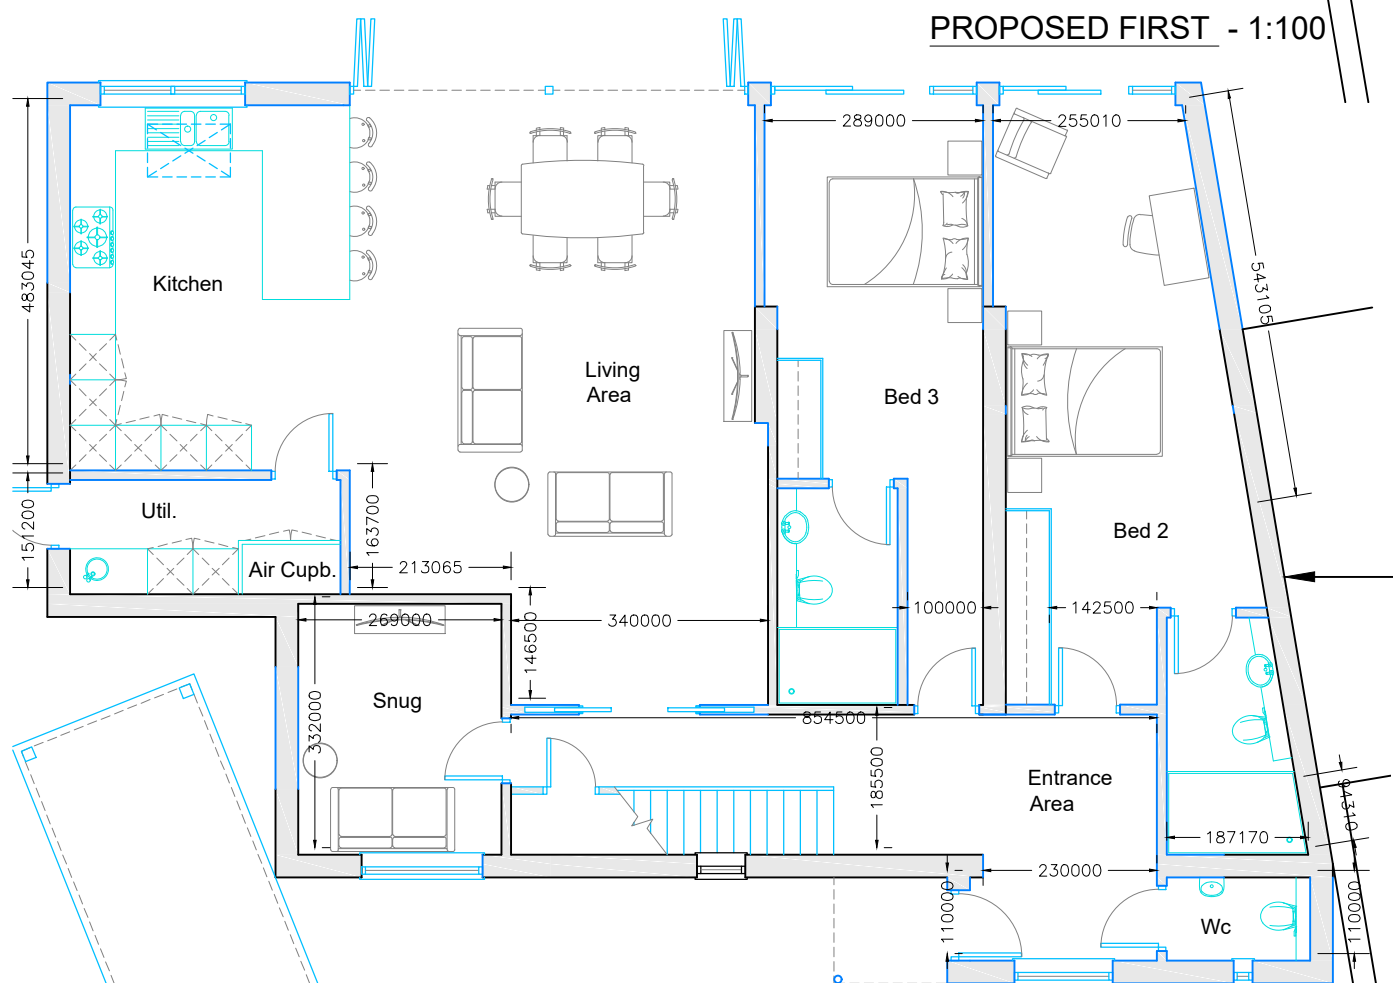


PROPOSED GROUND - 1:100




FRONT ELEVATION - 1:100




SIDE ELEVATION - 1:100

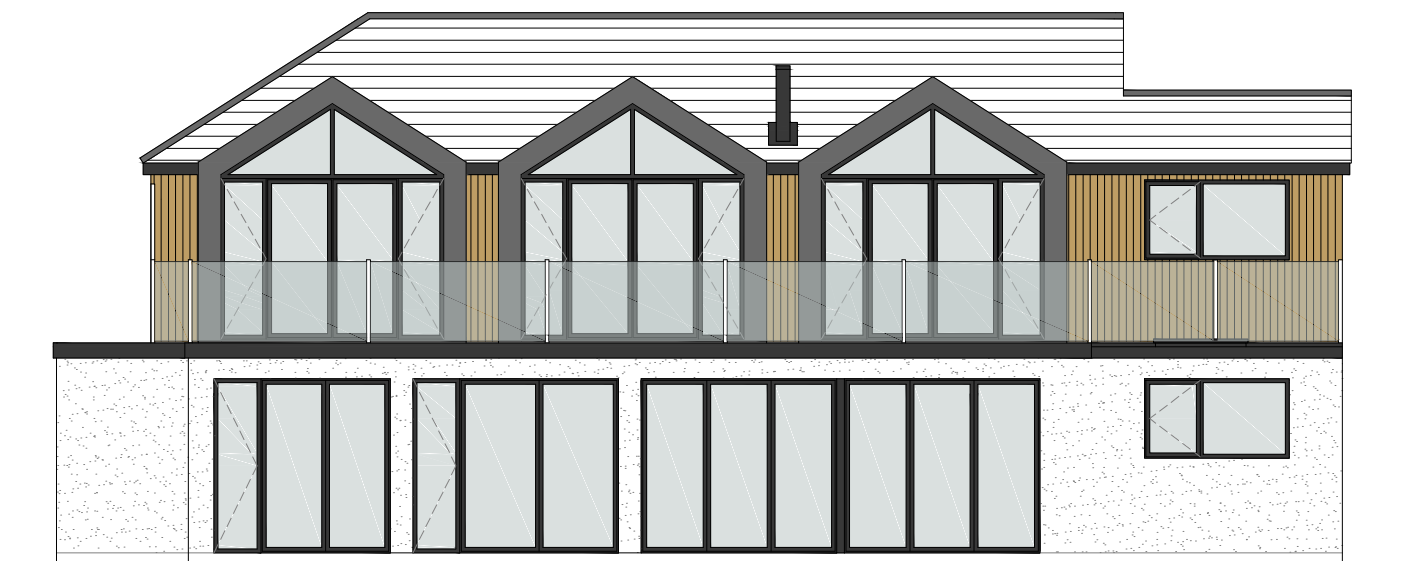

REAR ELEVATION - 1:100

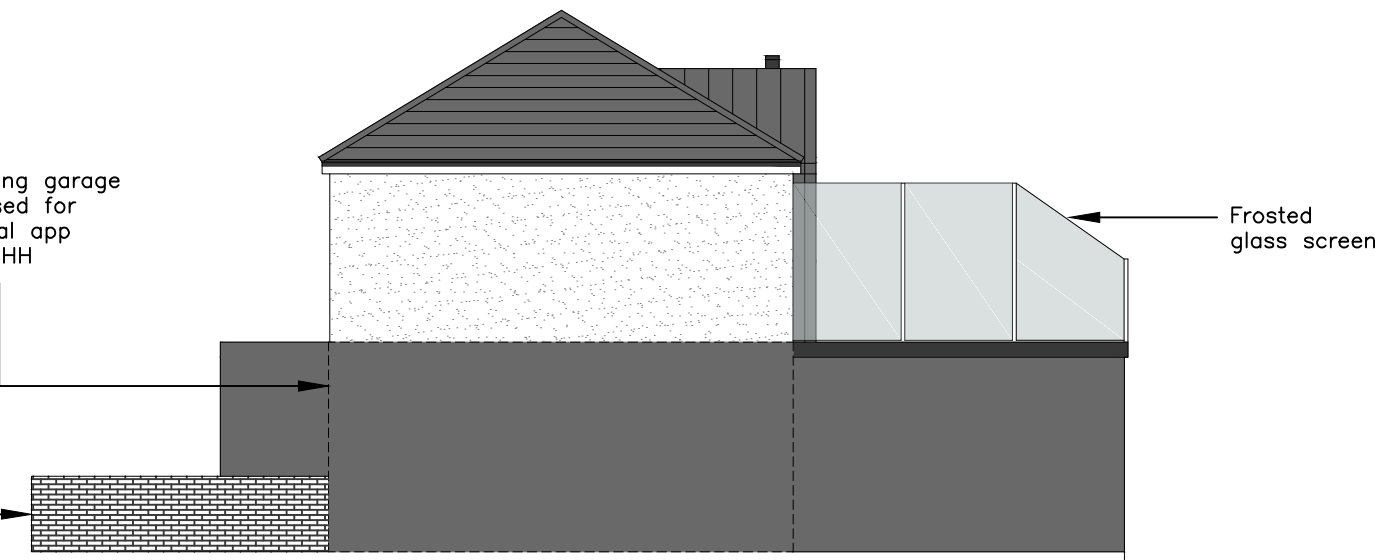

SIDE ELEVATION - 1:100

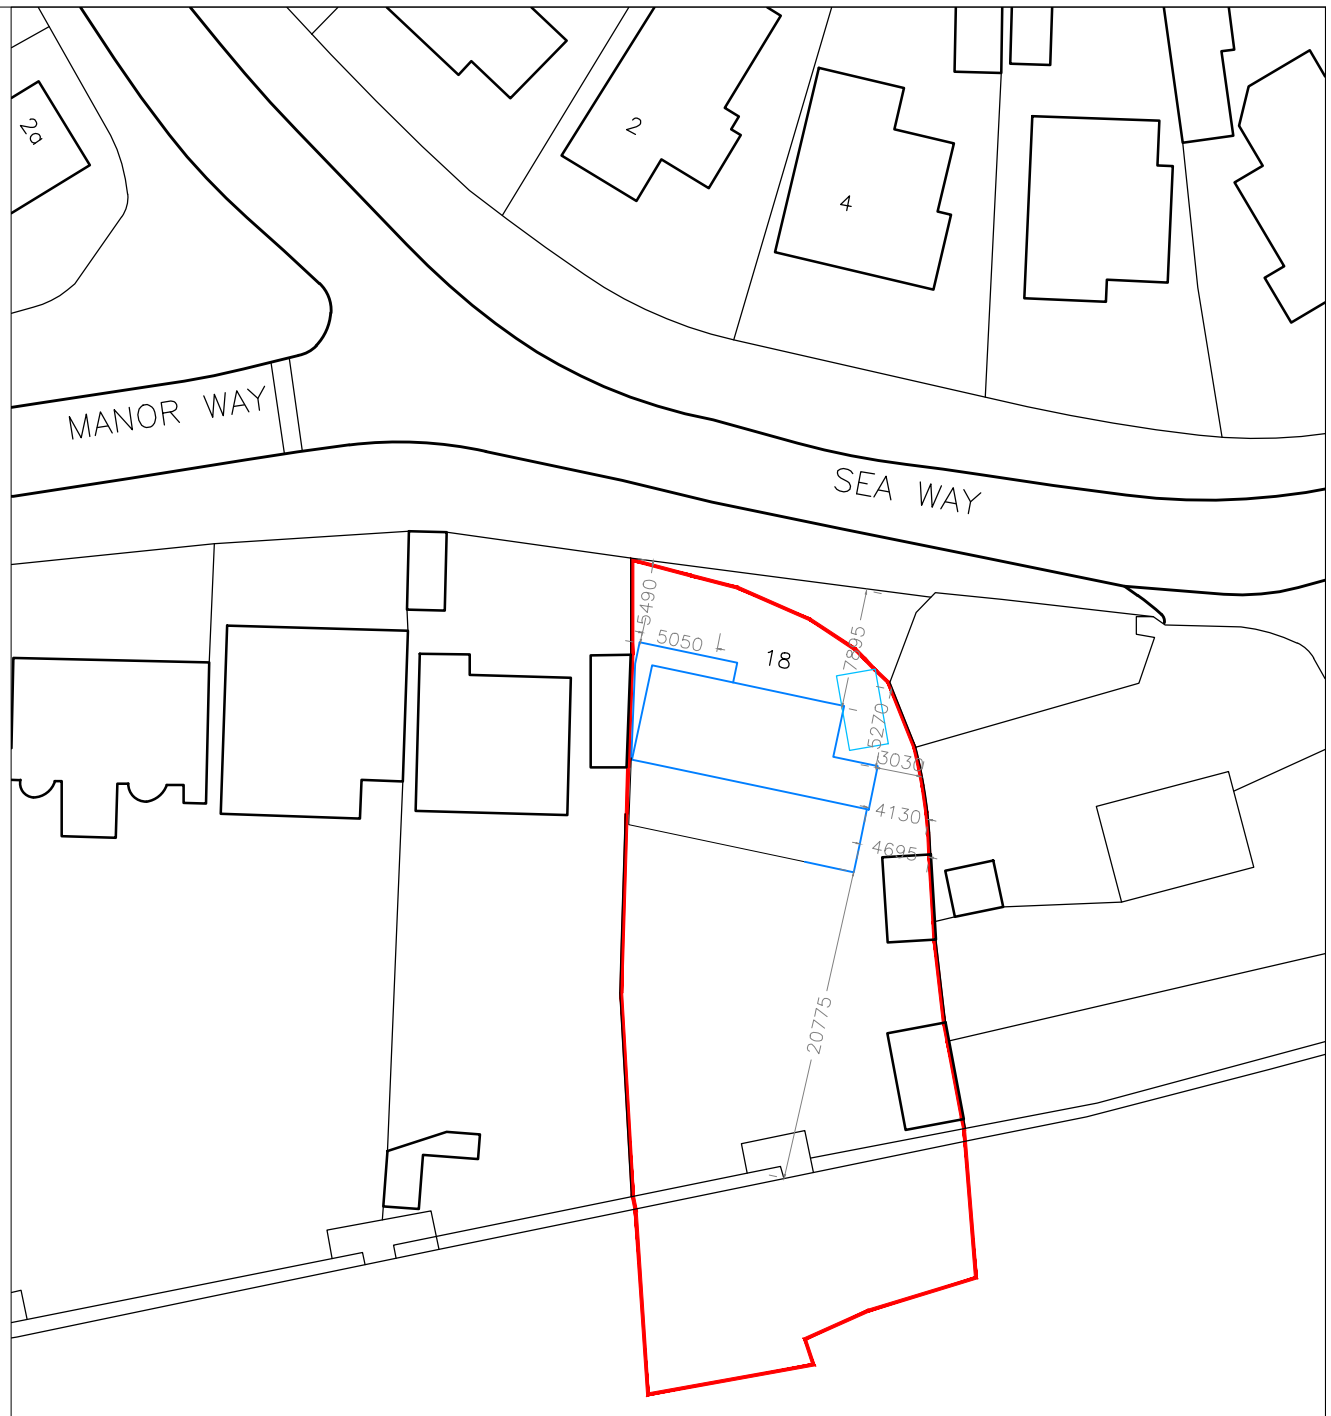


0m 10m 20m 30m 40m 50m
K.A.D. Licensed O.S. No. 100047482

LOCATION PLAN - 1:500

MATERIAL SCHEDULE -

Cedar Cladding -

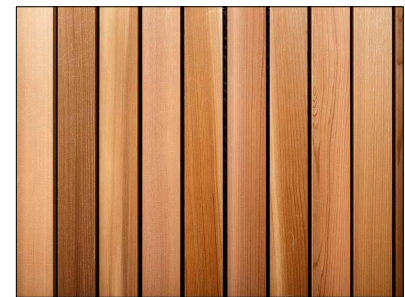

Slim anthracite grey aluminum windows -



White polymer render -



Rev				Revision	By	Date
K NIGHT A DRCHITECTURAL D ESIGN						
K.A.D. Ltd First Floor Unit 7 The Quarterdeck Port Solent PO26 4TP T: 01489 860194 E: admin@k-a-d.co.uk W: www.k-a-d.co.uk						
Client						
MR & MRS EDGAR						
Project						
18 MANOR WAY, ELMER, BOGNOR REGIS, PO22 6LA						
Drawing						
PROPOSED PLANS						
Scale			Date			
1:100@A3			DEC 2020			
Project no.	Sequential	Blkg/Floor	Detail	Rev		
KAD	01	A	PRO	F		