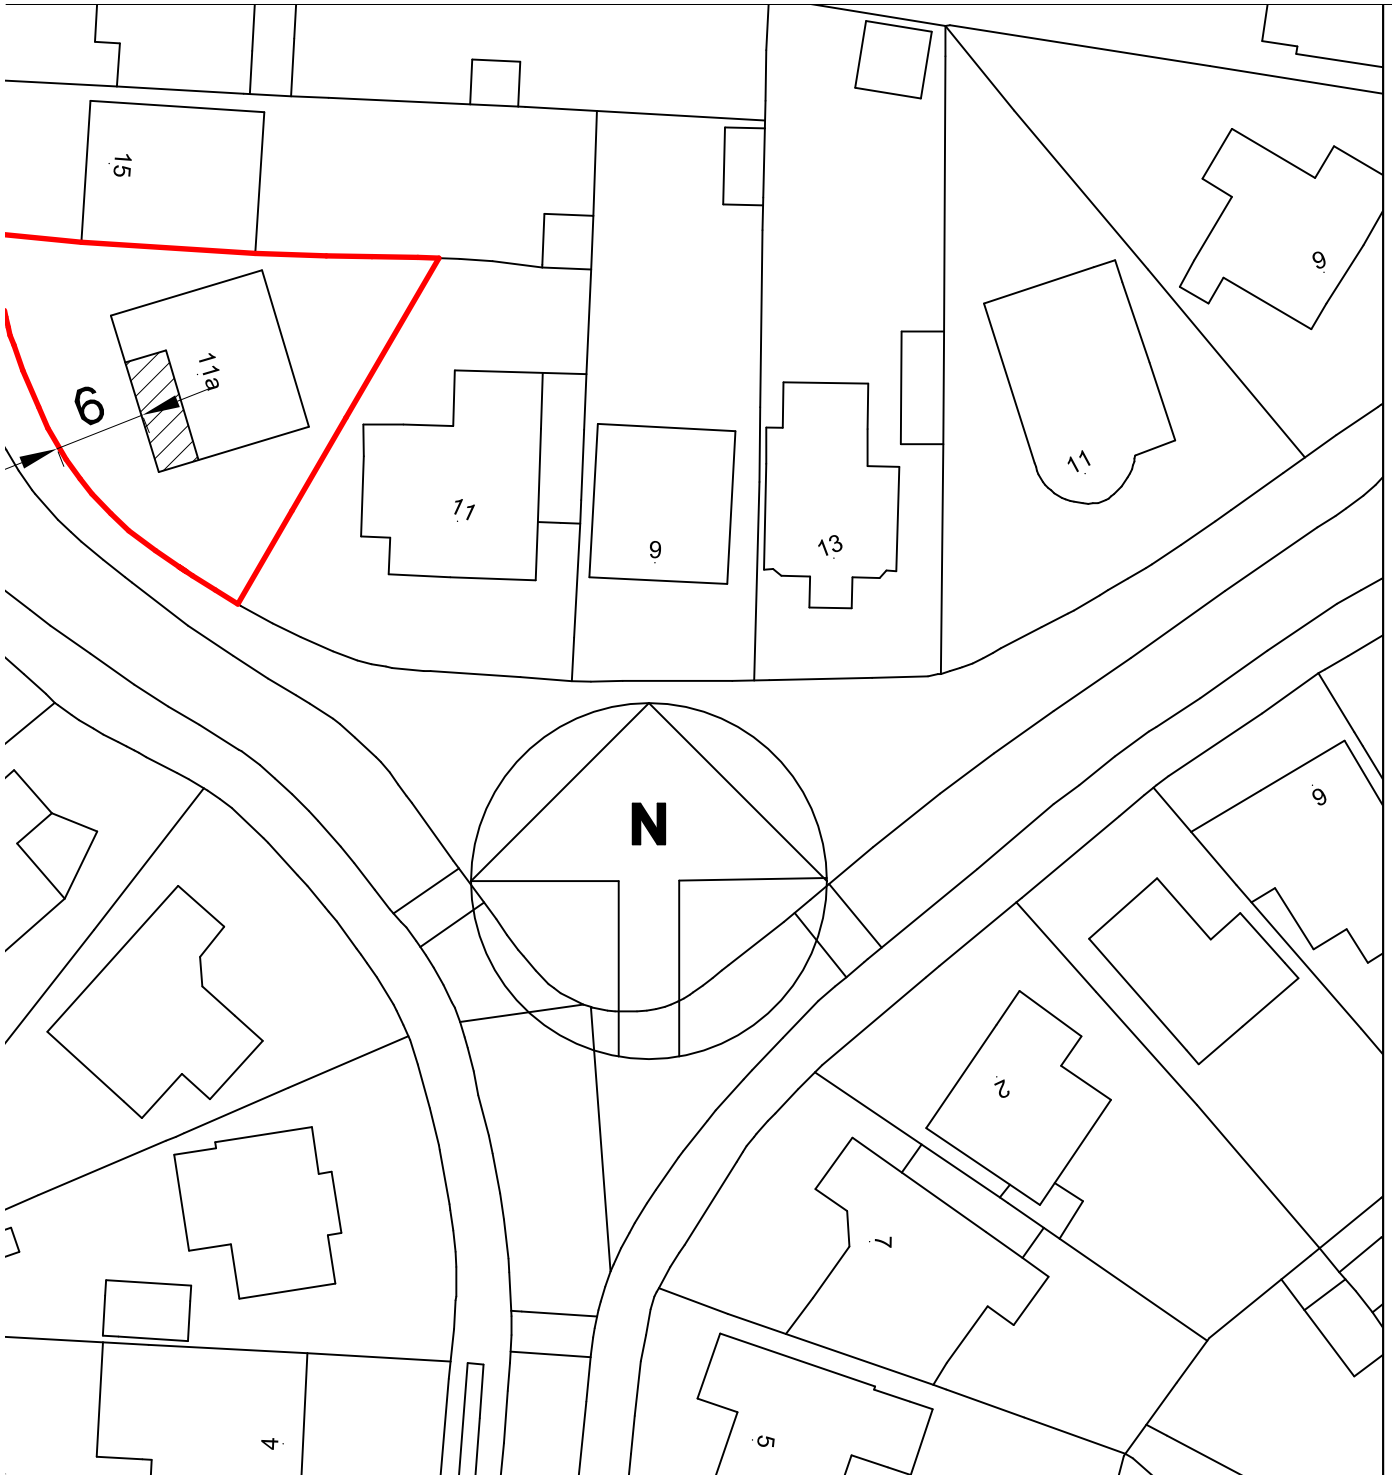

REVISIONS

Notes

1. These are computerised drawings for the purposes of obtaining planning & building regulations approvals & are based on certain overall measurements.
2. Dimensions shown must not be relied upon and must be checked on site and verified prior to commencement of work.
3. Where applicable this drawing is to be read in conjunction with other consultants' drawings & calculations.
4. Do not scale from these drawings, except for planning purposes
5. Any Work undertaken prior to Planning and Building Regulations Approval is done so entirely at the Client/Contractors own risk

© 2017 - T. Murray

TIM MURRAY MBEng
BUILDING CONSULTANT
6 Middleton Court, Elmer Road
Middleton - on - Sea
West Sussex, PO22 6EH
Tel: 01243 583676

The Association of BUILDING ENGINEERS

PROJECT DETAIL
11A THE LAYNE, ELMER SANDS,
BOGNOR REGIS, WEST SUSSEX
PO22 6JL

EXTENSION AND ALTERATIONS

FOR: DEBBIE MORRIS

DRAWING	SCALE
BLOCK PLAN	1/500
DATE: AUGUST 2017	
DRAWN: T. Murray	
DRAWING: 17/32/3	REVISION:

ARUN DISTRICT COUNCIL M/83/17/HH