



This drawing is the copyright of the Architects and may not be used or reproduced in any way without written permission by Paul Reed Architects Ltd. Paul Reed Architect Ltd reserves the right to withdraw permission at any time. Do not scale from this drawing use figured dimensions only. It is the contractor's responsibility to check ALL dimensions ON SITE and report any discrepancies to the Architect. This drawing must be read in conjunction with all other relevant consultant's project drawings and documentation. It is the contractor's responsibility to ensure full compliance with Building Regulation Acts and British Standards.

THIS DRAWING IS FOR PLANNING PERMISSION ONLY AND SHOULD NOT BE USED FOR ANY BUILDING PURPOSES.

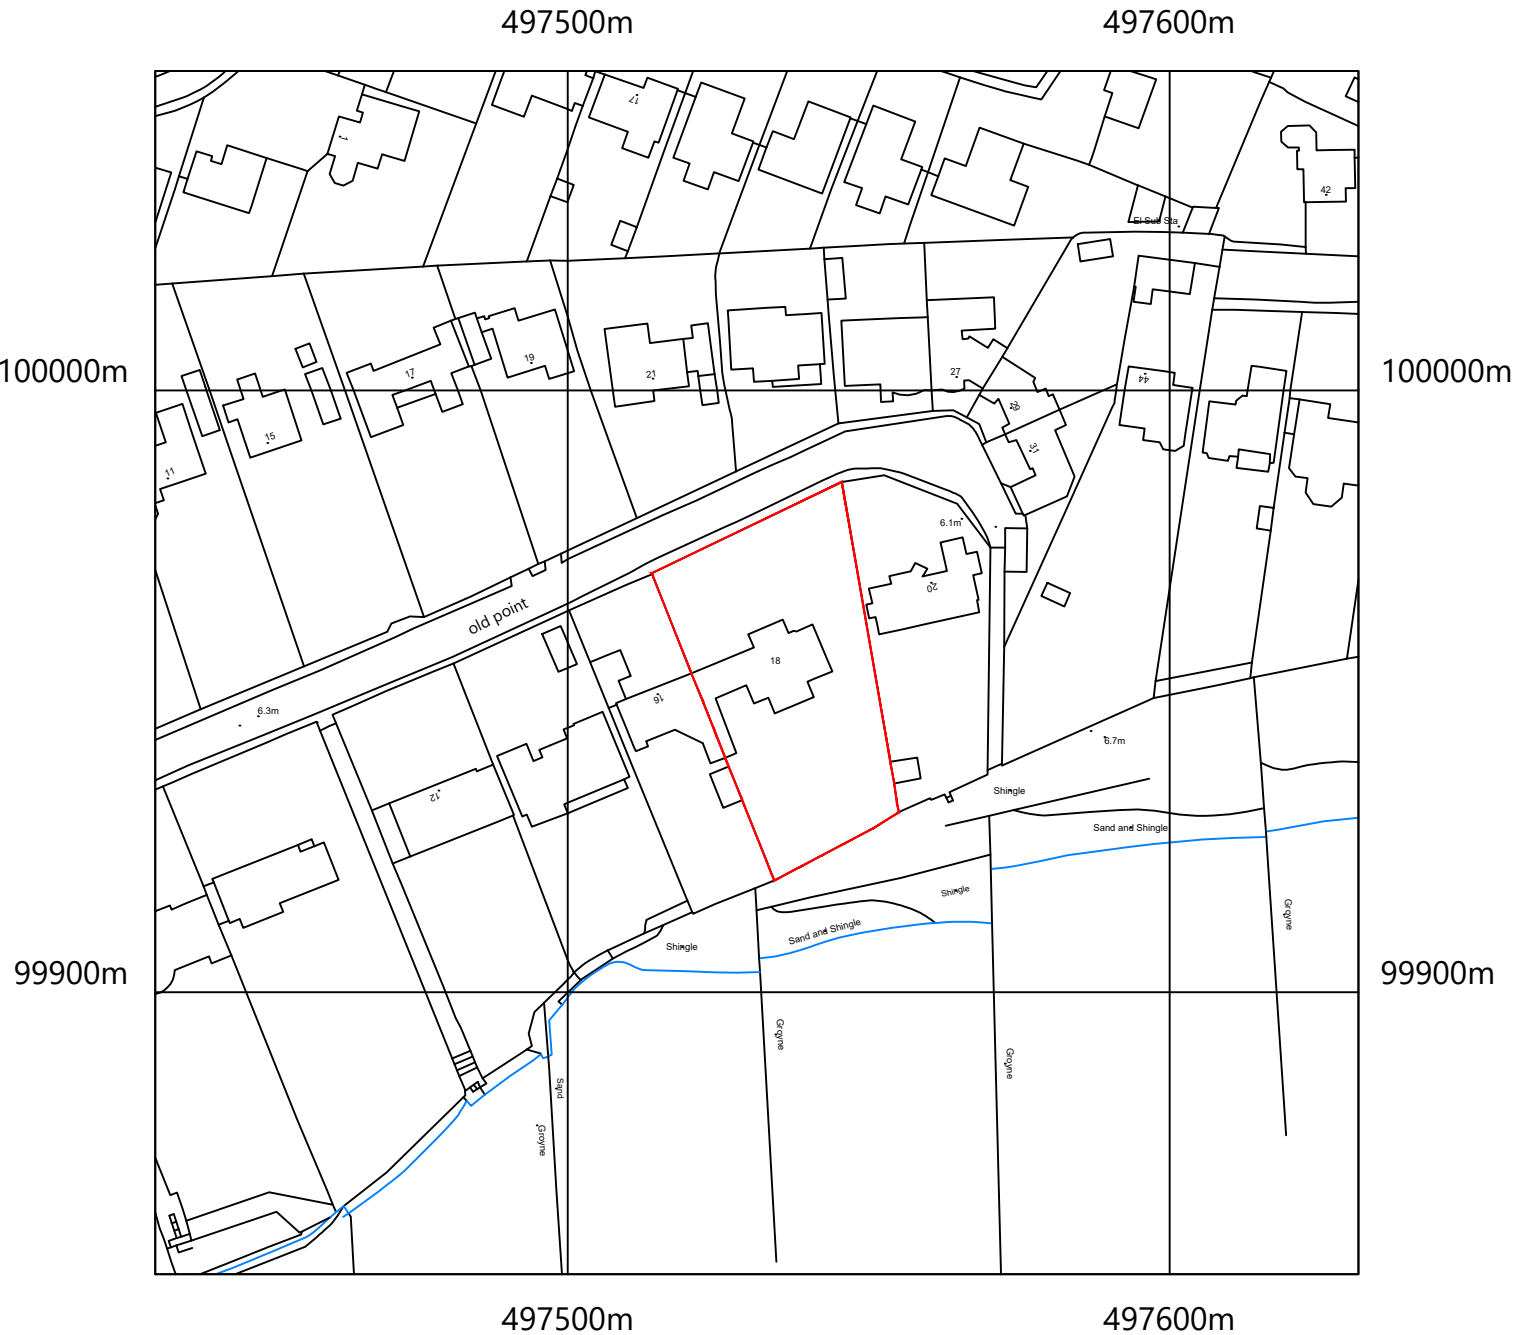


Site Location Plan 1:1250

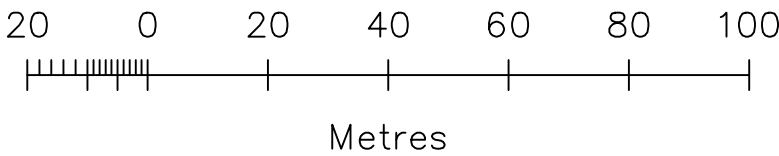

EXISTING LOCATION PLAN
1:1250

SHOWING BOUNDARY OUTLINE
IN RED

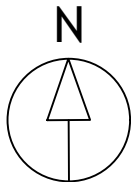

-	ppr	ppr	30-07-20
Rev	Drawn	Checked	Date

Pemba
18 Old Point
Middleton-on-Sea
Bognor Regis
PO22 7RY

Proposed New Dwelling

Site Location Plan
1:1250

Scale: 1:1250 @ A3		
Job no:	Drawing no:	Rev:
BE 20 01	101	

©Crown Copyright and database rights 2018 OS 100019980