


BOUNDARY

5500

4250

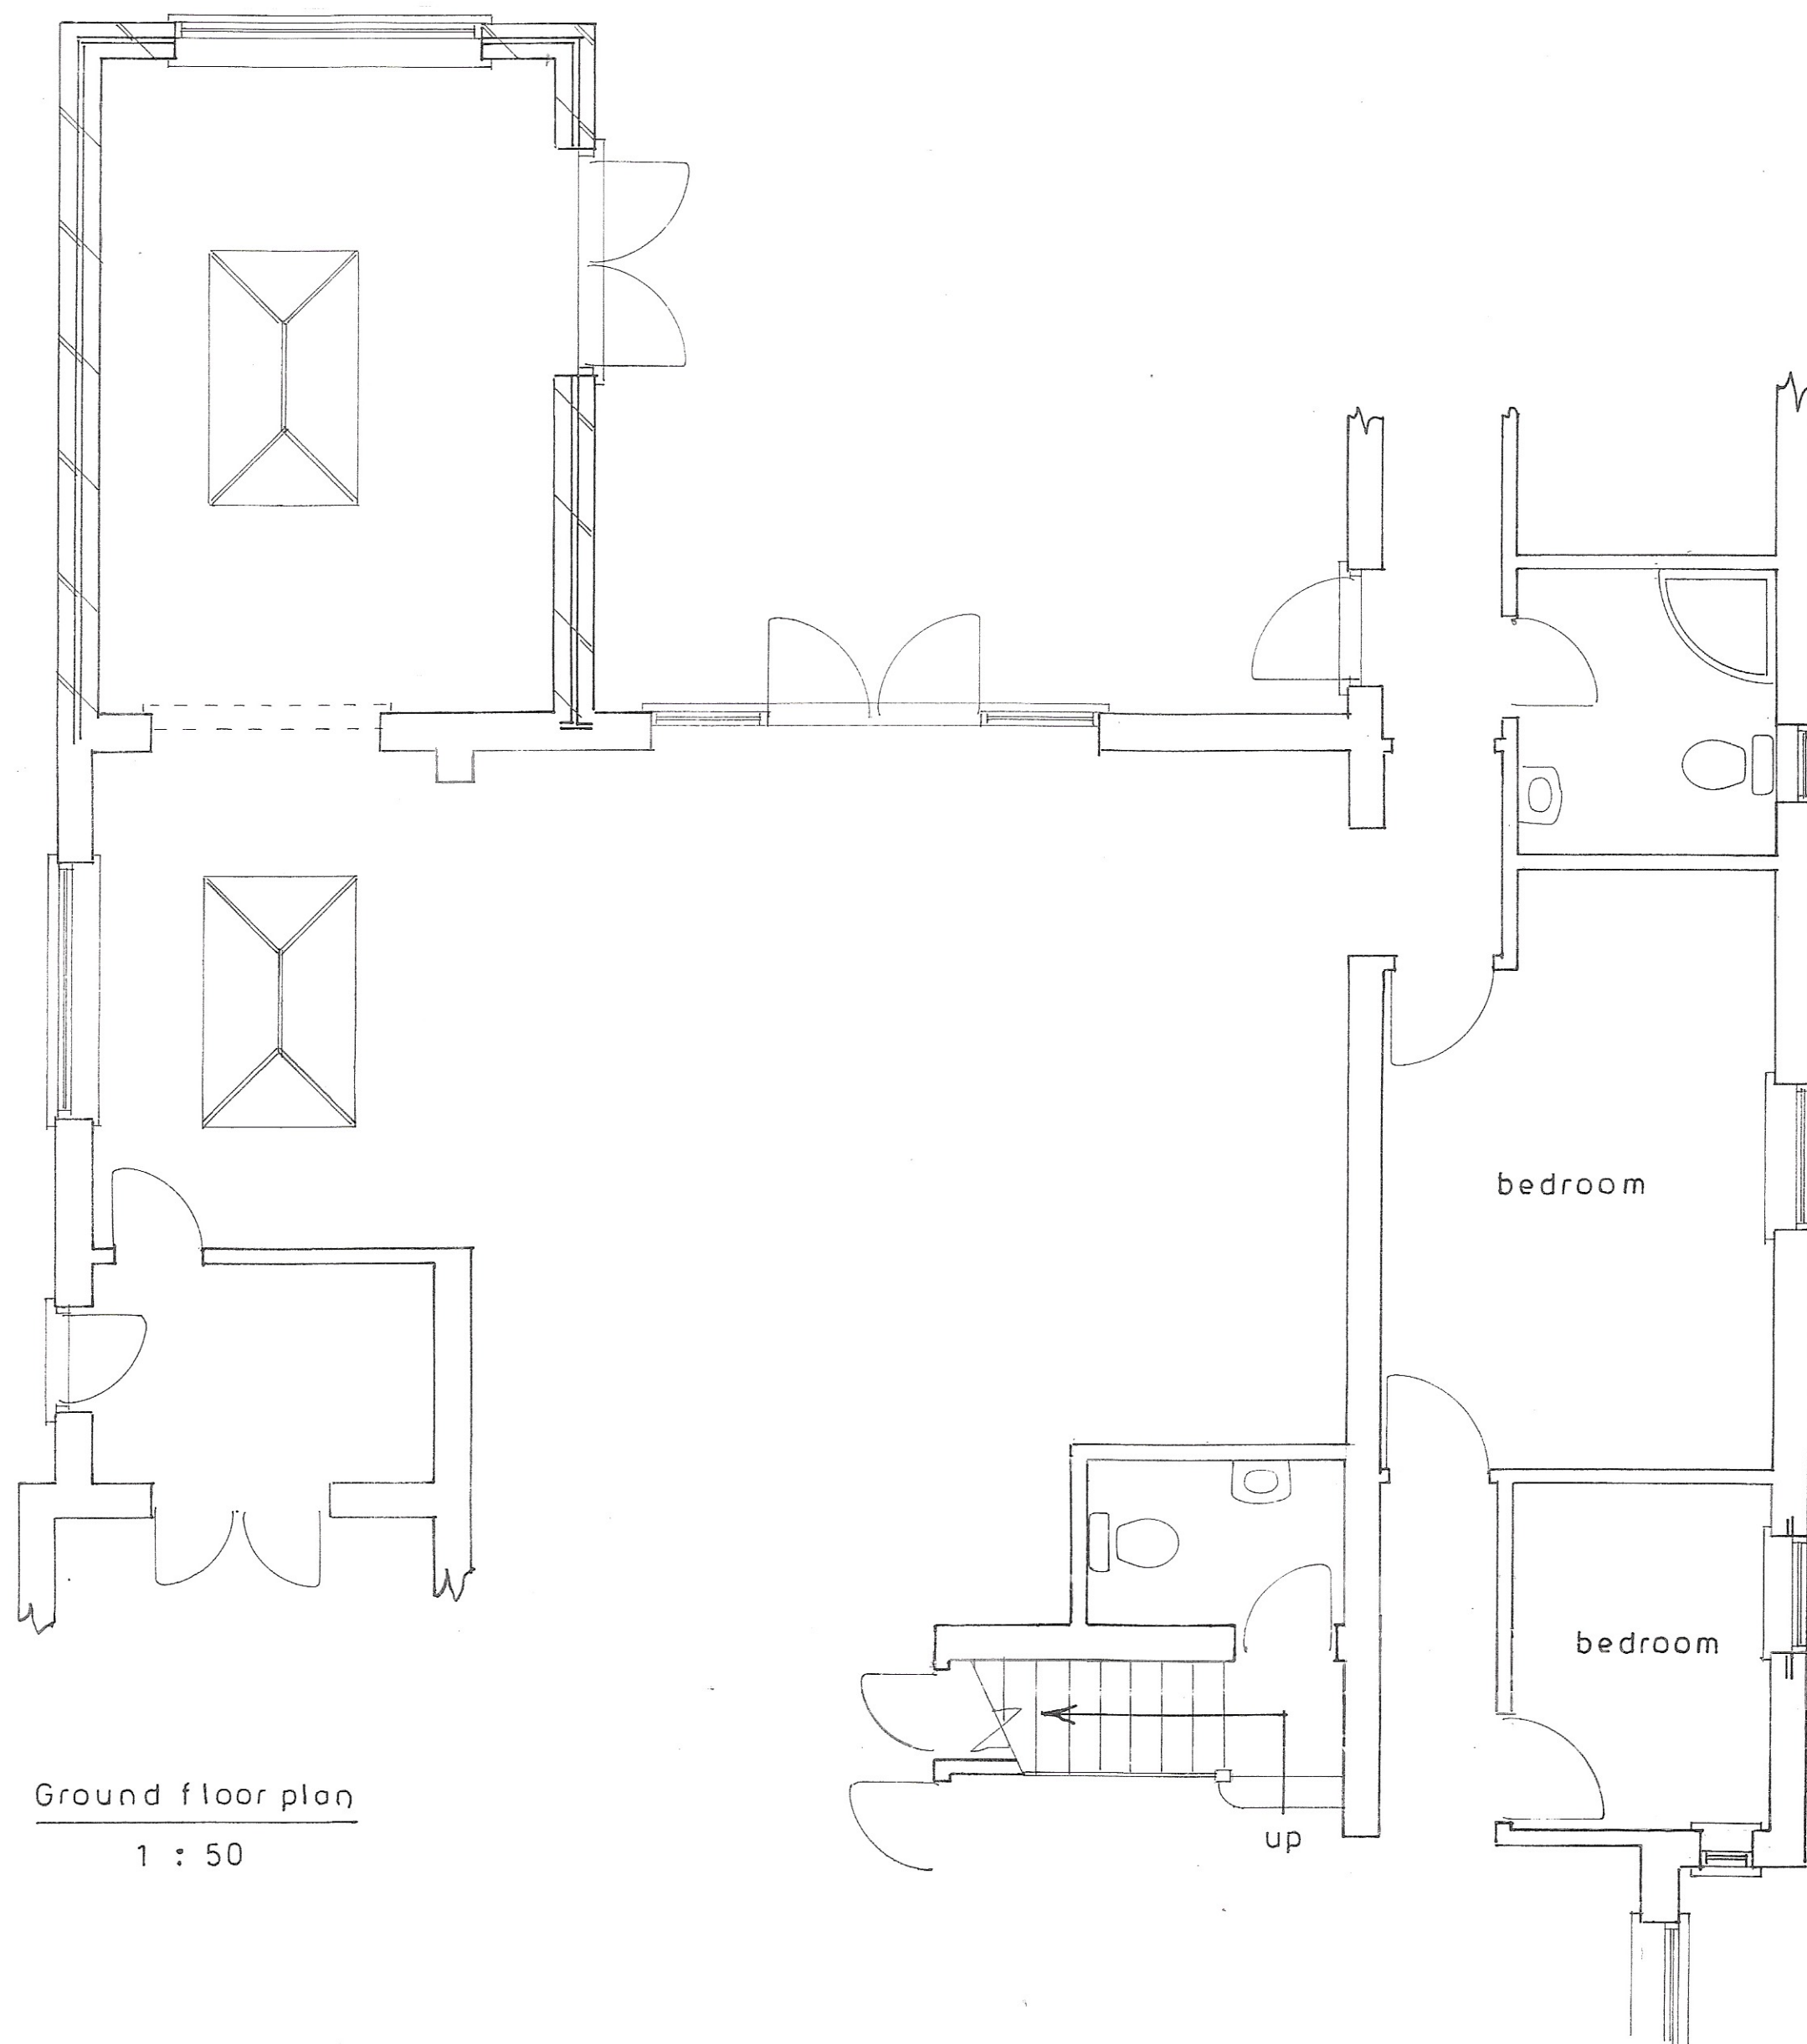

Ground floor plan
1 : 50


BOUNDARY

Proposed

PROPOSED 1ST FLOOR AND SINGLE STOREY EXTENSIONS AT 42, SEA WAY, MIDDLETON
FOR MR. & MRS. D. BURDETT.



location plan
1 : 1250

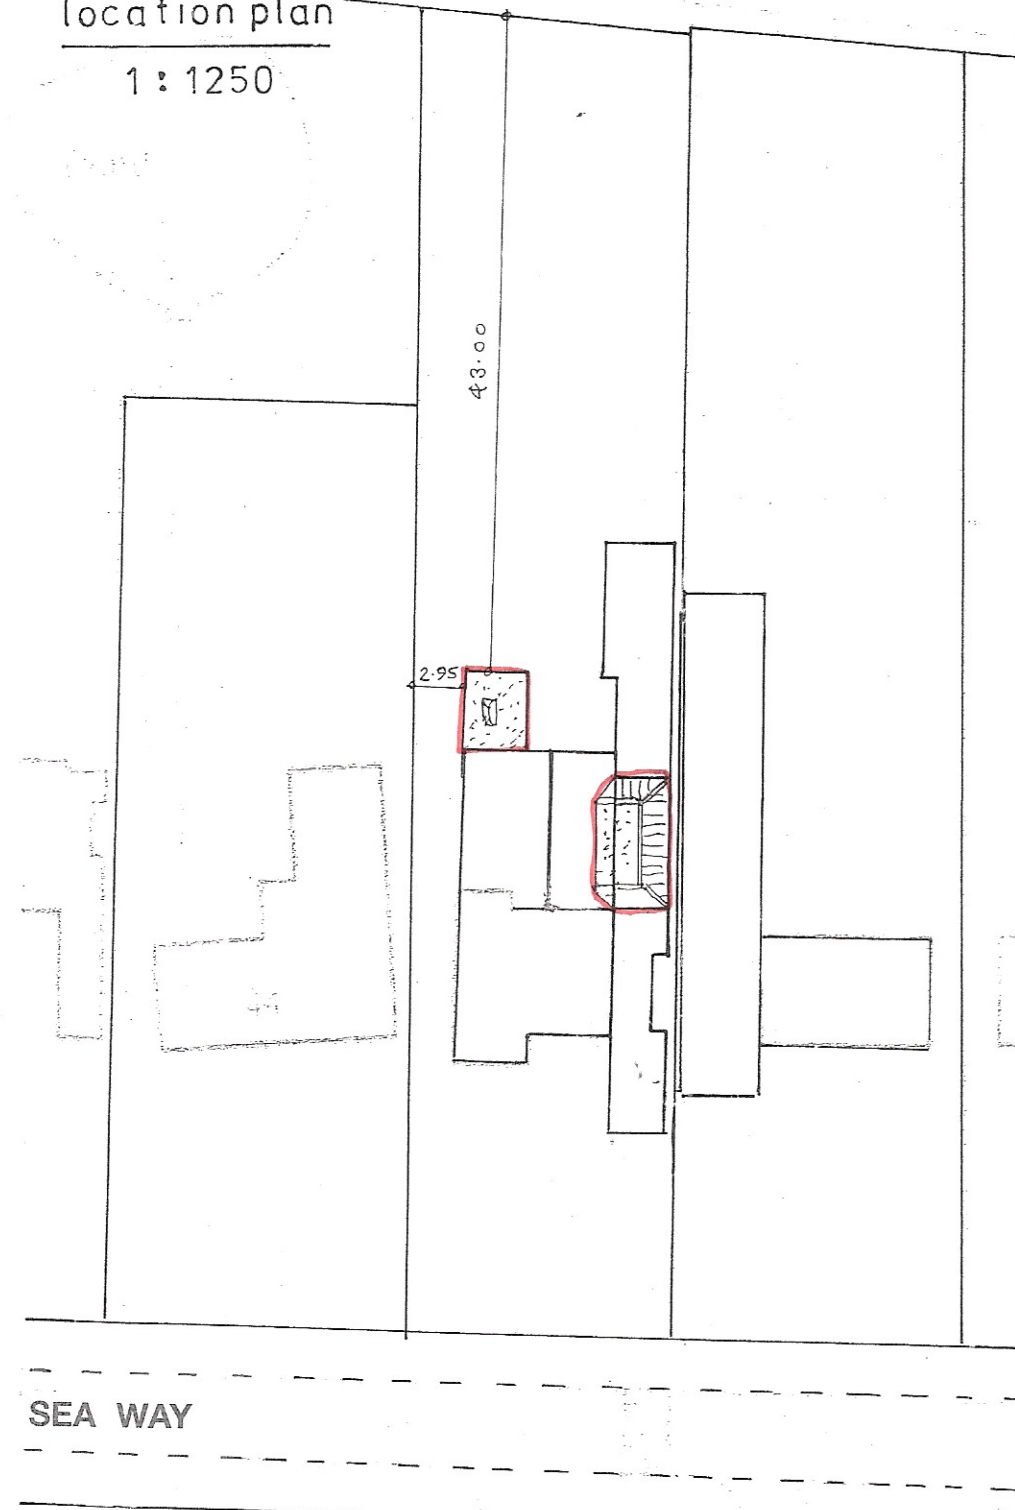

block plan
1 : 500
sheet 1 of 4

Bryan Butcher
Rainbow Cottage
Nyetimber Lane
Bognor Regis PO21 3JX
01243 266871
07973 233442
bryan.butcher@btinternet.com
www.bryanbutcher.com