
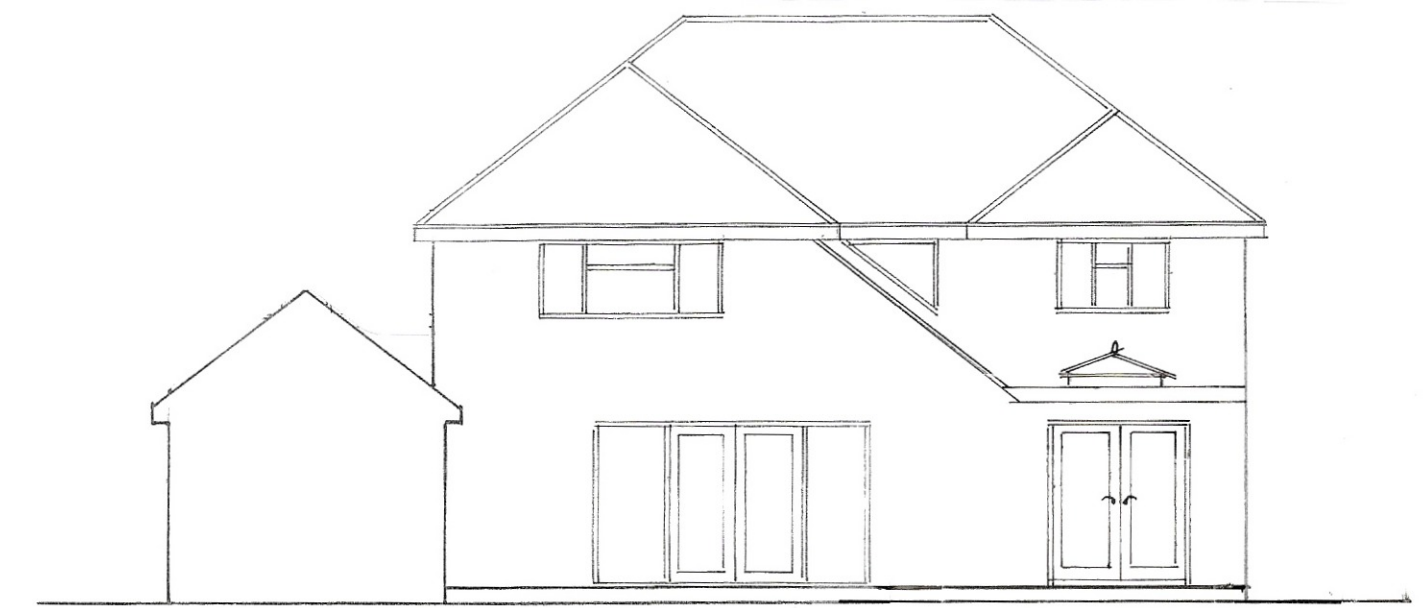


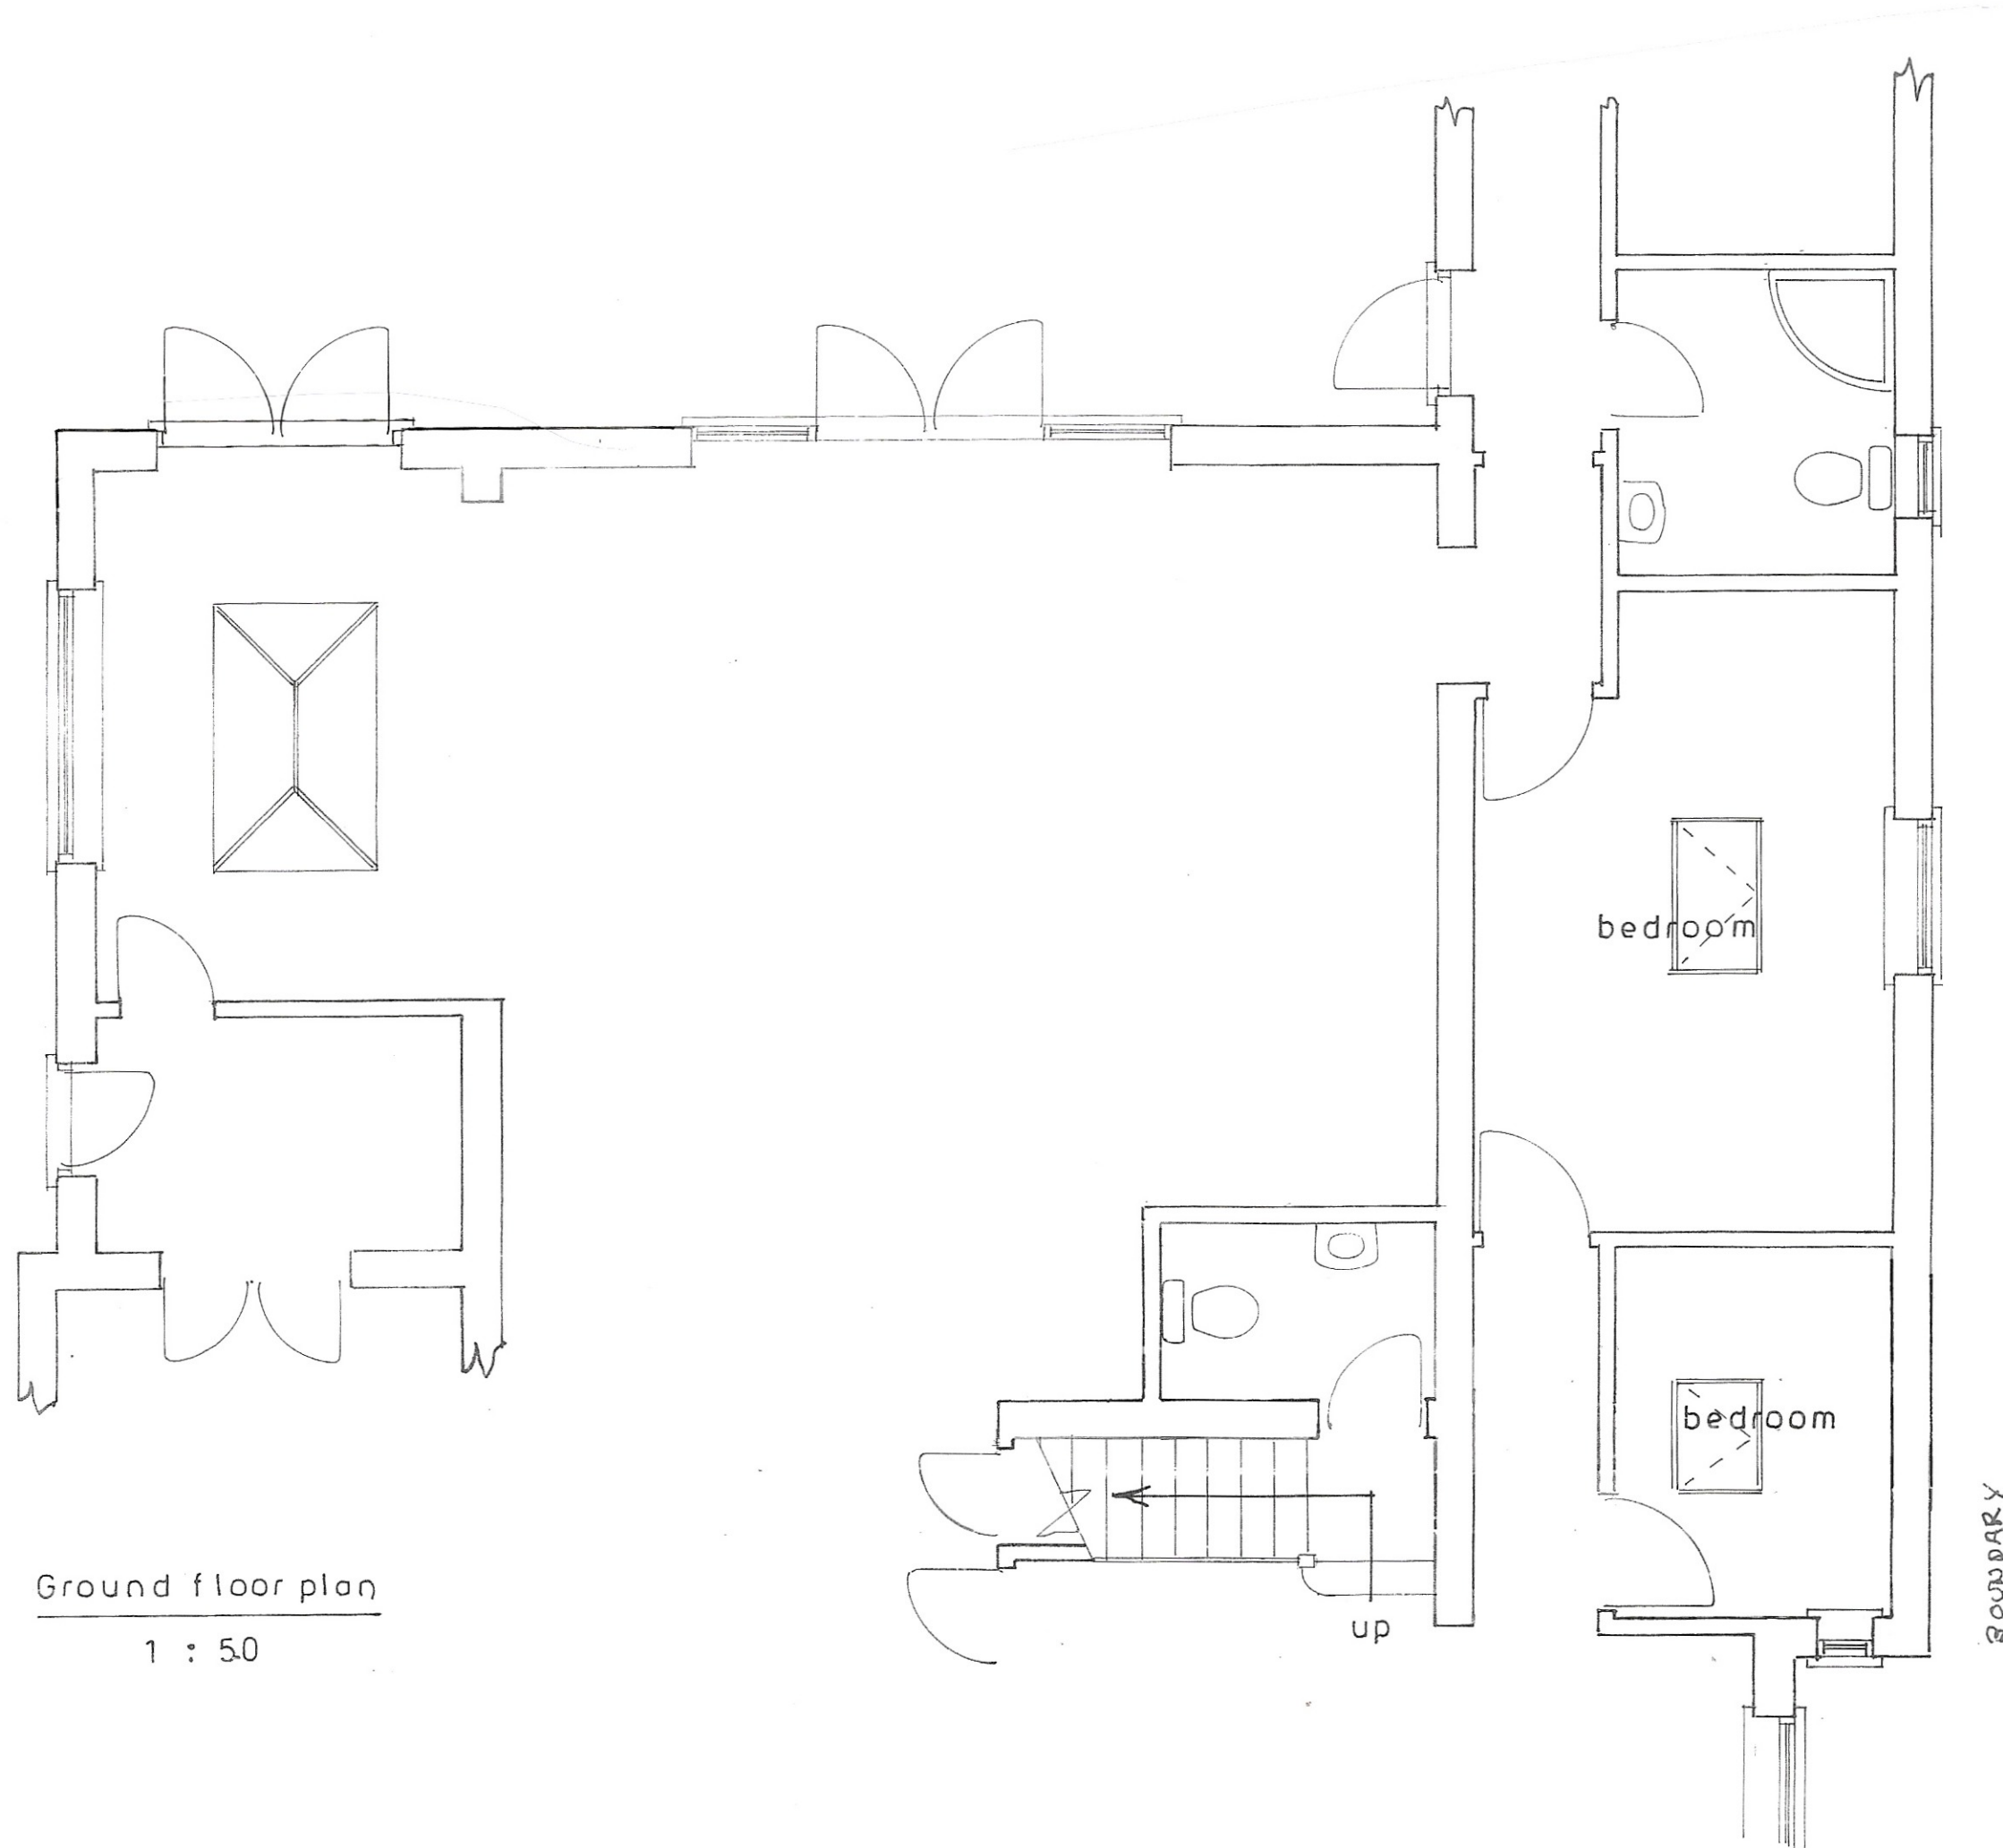

sheet 3 of 4

Existing

PROPOSED 1ST FLOOR AND SINGLE STOREY EXTENSIONS AT 42, SEA WAY, MIDDLETON
FOR MR. & MRS. D. BURDETT.

Bryan Butcher
Rainbow Cottage
Nyetimber Lane
Bognor Regis PO21 3JX
01243 266871
07973 233442
bryan.butcher@btinternet.com
www.bryanbutcher.com