



Planning and Development Services
Arun District Council
Arun Civic Centre
Maltravers Road
Littlehampton
West Sussex
BN17 5LF

Developer Services
Southern Water
Sparrowgrove House
Sparrowgrove
Otterbourne
Hampshire
SO21 2SW

Your Ref
M/84/18/PL
Our Ref
PLAN-023870
Date
16/08/2018

Dear Sirs,

Proposal: Variation of condition 7 imposed under M/74/17/PL to change wording to 'Finished Floor levels are set no lower than 4.01 AOD'.
Site: Ohana, 24 Alleyne Way, Elmer, PO22 6JZ.
M/84/18/PL

Thank you for your letter of 17/07/2018.


Southern Water has no objections to the above variation of condition 7. The comments in our response dated on 21/09/2017 remain unchanged and valid.

Yours sincerely



Claire Smith
Developer Services

SOUTHERN WATER

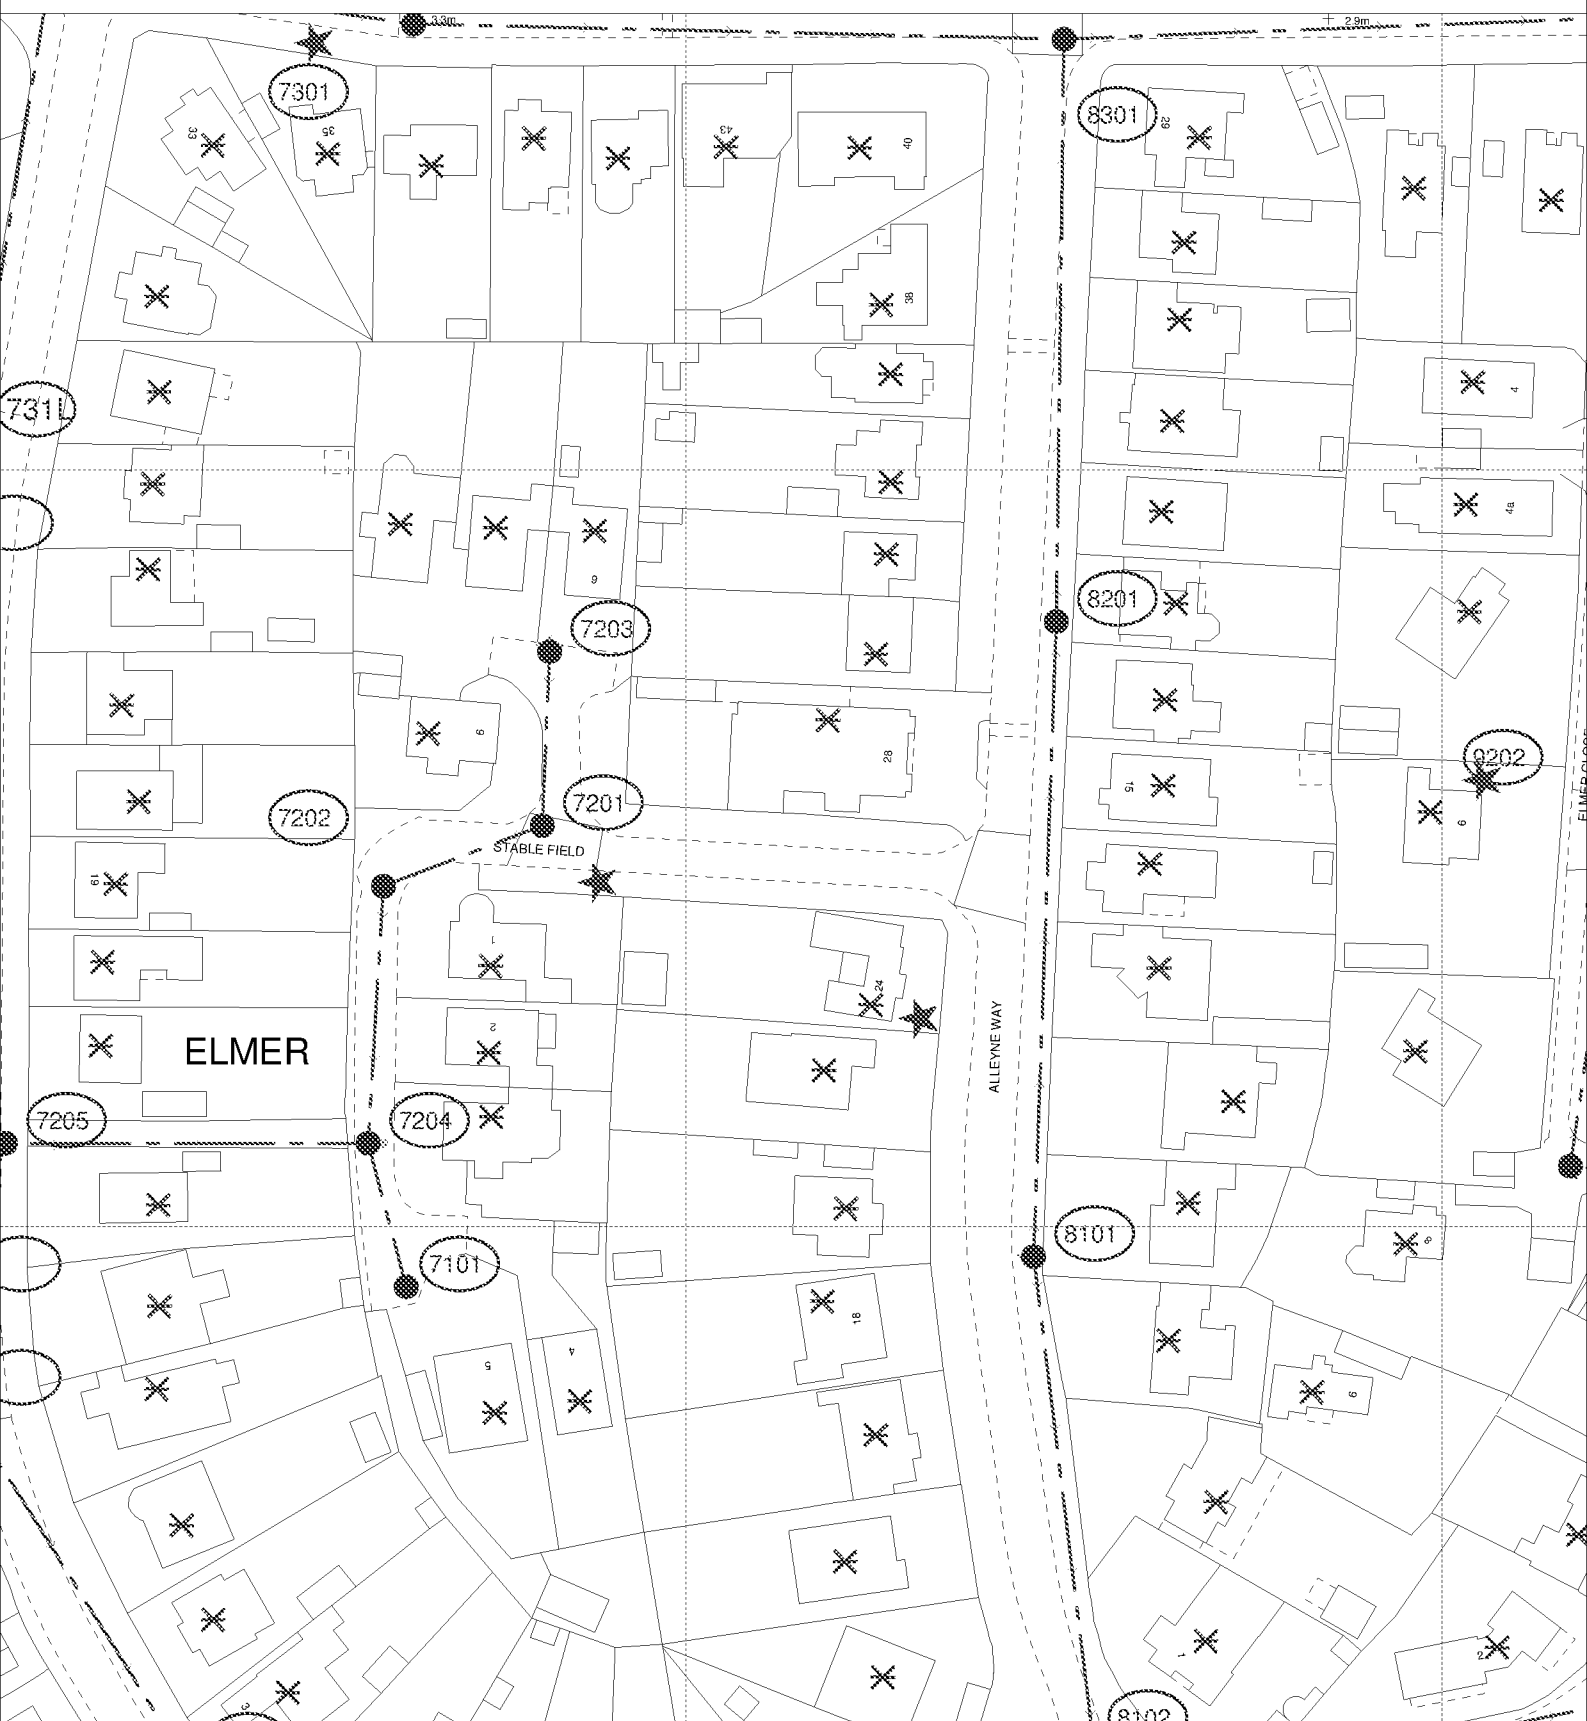

The positions of pipes shown on this plan are believed to be correct, but Southern Water Services Ltd accept no responsibility in the event of inaccuracy. The actual positions should be determined on site.

Based upon Ordnance Survey Digital Data with the permission of the controller of H.M.S.O. Crown Copyright Reserved Licence No. WU 298530

O.S. REF: SU9800SE

Scale: 1:1000

Screen Print

WARNING: BAC pipes are constructed of Bonded Asbestos Cement

WARNING: Unknown (UNK) materials may include Bonded Asbestos Cement

ARUN DISTRICT COUNCIL M/84/18/PL



Printed By: chandne

Date: 9-8-2018

Southern Water MapGuide Browser

Requested By: