




Elevation Facing East

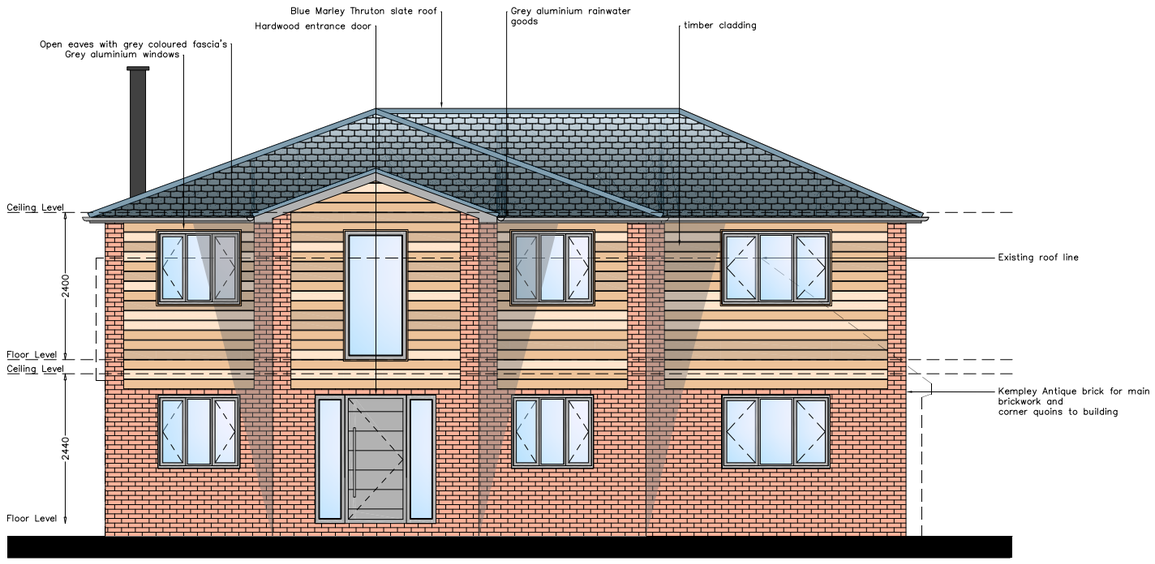

Elevation Facing West

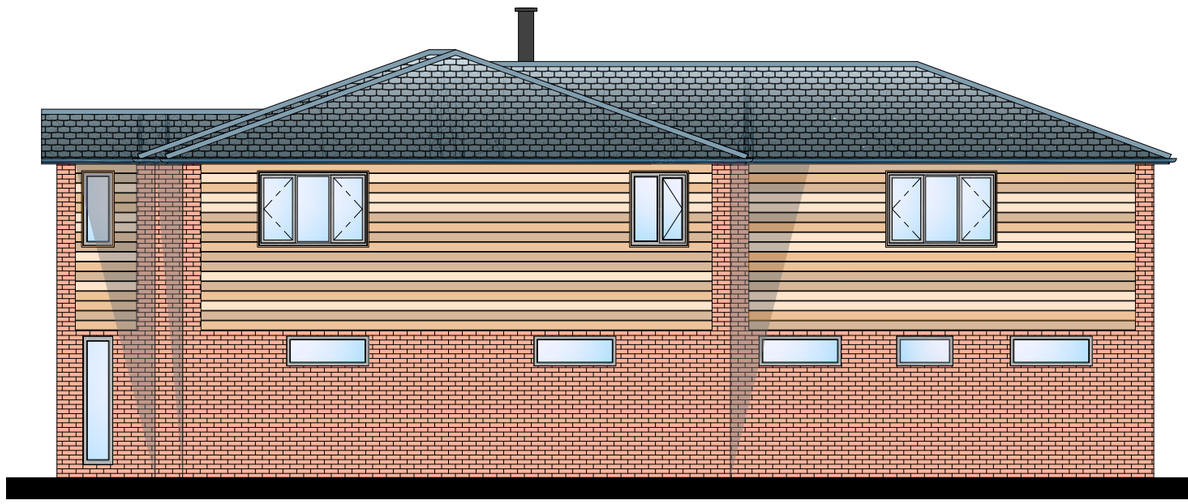

Elevation Facing North

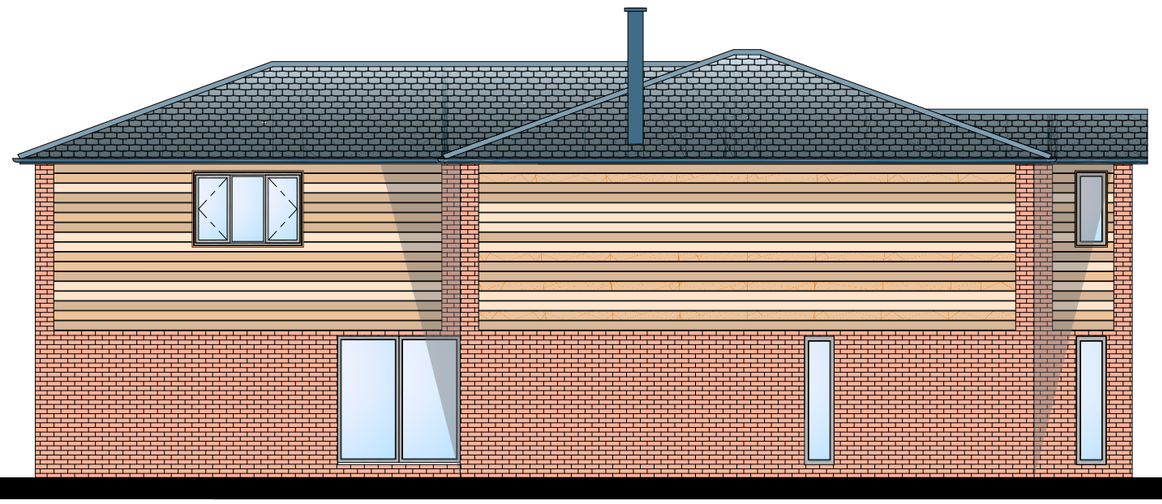

Elevation Facing South

look. design | planning | build
lookdesignandbuild.co.uk
e: office@lookdesignandbuild
t: 01243 811 766

0 5 10

© this drawing is the copyright of look. design + build [l.db]. L.db design responsibility is limited to the design of the permanent works as finally constructed by l.db as part of the design + build service.

PROJECT TITLE
Proposed Development at
24 Alleyne Way
Bognor Regis

DRAWING TITLE: Proposed Elevations
STATUS: Planning Application
SCALE: 1:100 @ A3
DATE: 14.07.2017
DRAWN BY: DE
DRAWING No: PA-248-07

No	REVISION	DATE

ARUN DISTRICT COUNCIL M/84/18/PL