

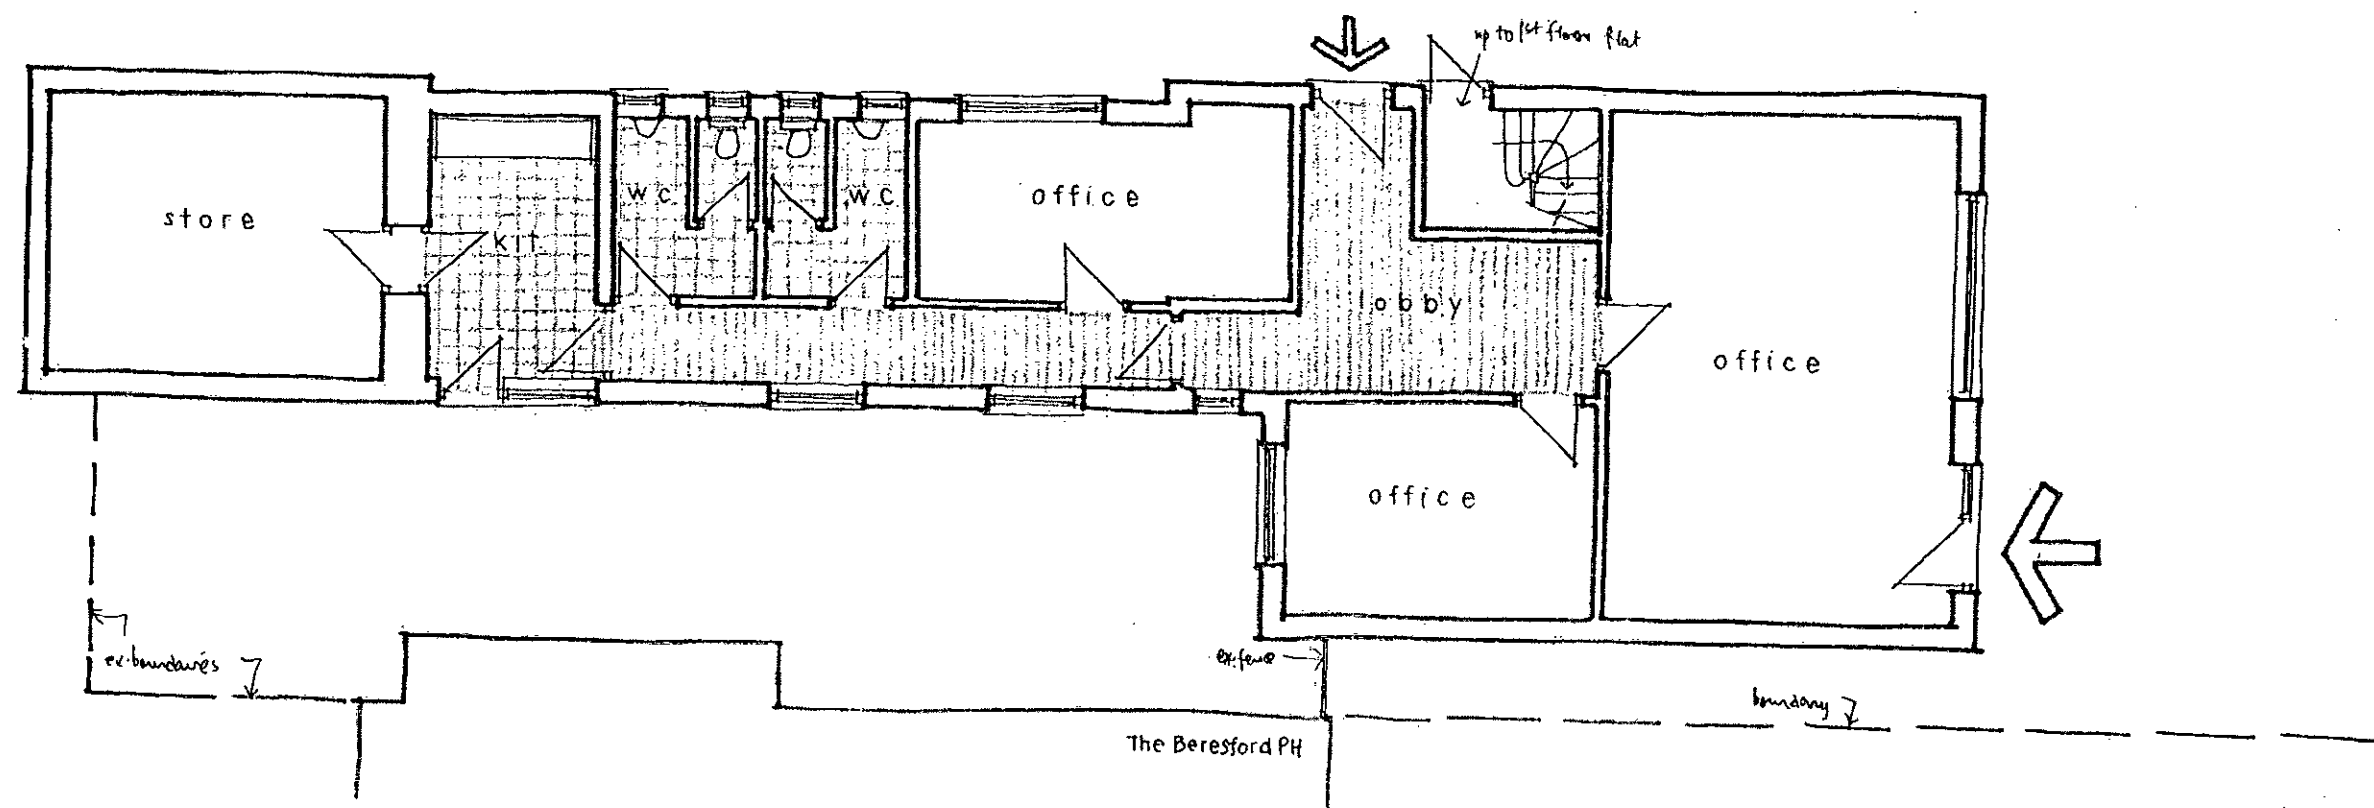


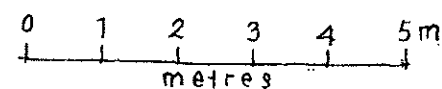

GROUND FLOOR PLAN 1:100@ A3

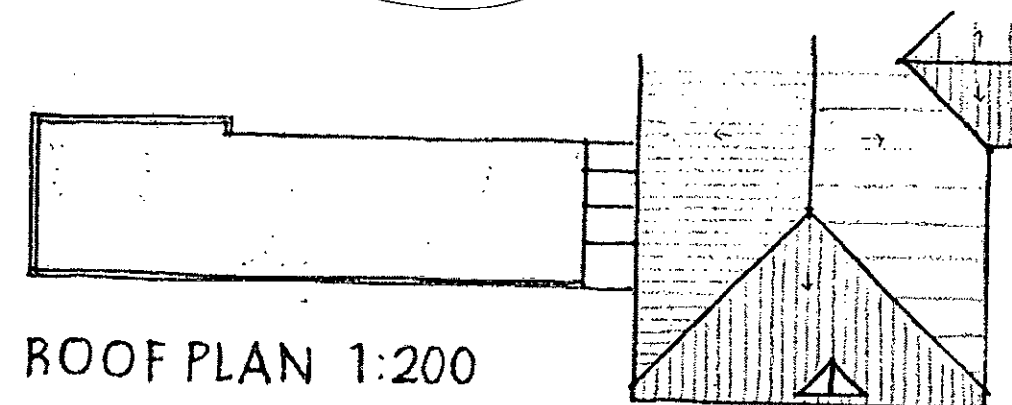

Revisions A - boundaries updated 6/8/15

1 MIDDLETON COURT, 57 ELMER ROAD, MIDDLETON
Existing details 01 A
Dec 2013

Wayne Gander MCIAT
Architectural Technologist
98 Durrington Lane
Worthing
West Sussex BN13 2RQ
Tel/Fax 01903 694817