

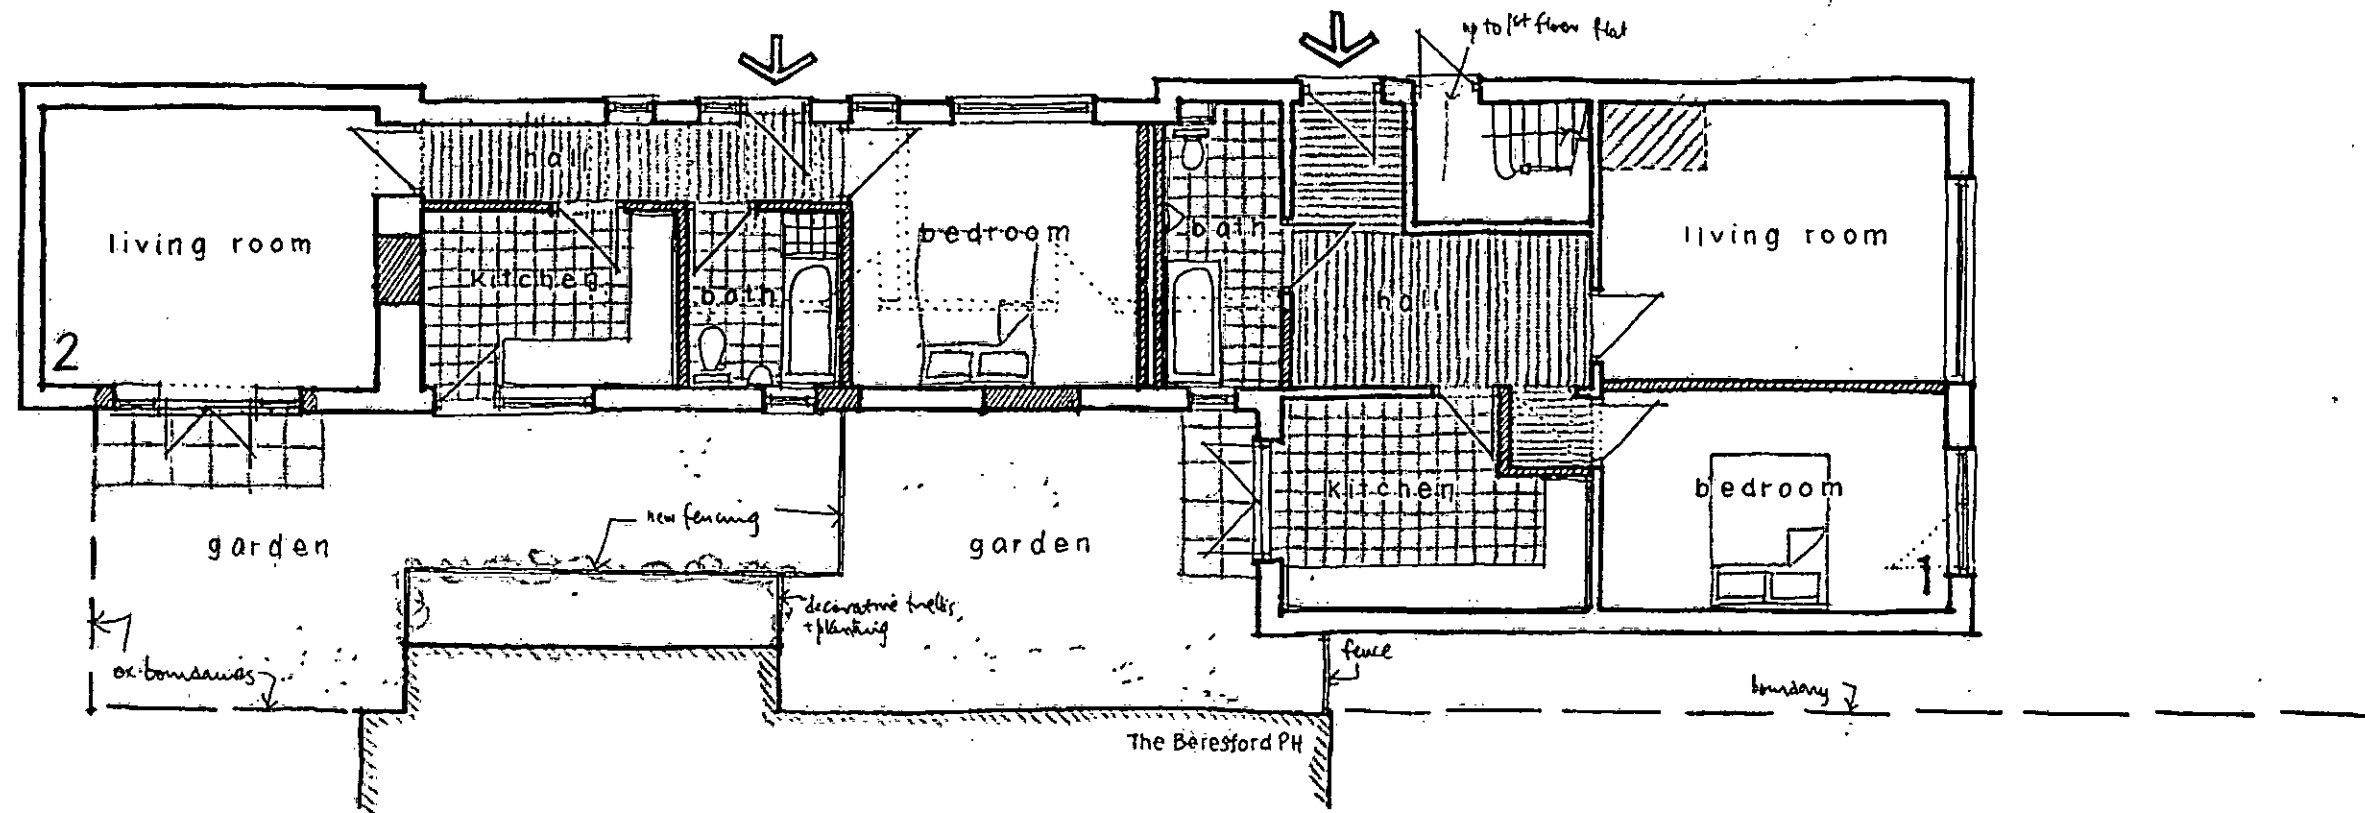


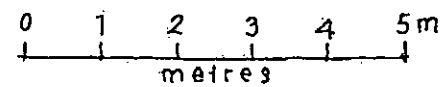

GROUND FLOOR PLAN 1:100@ A3

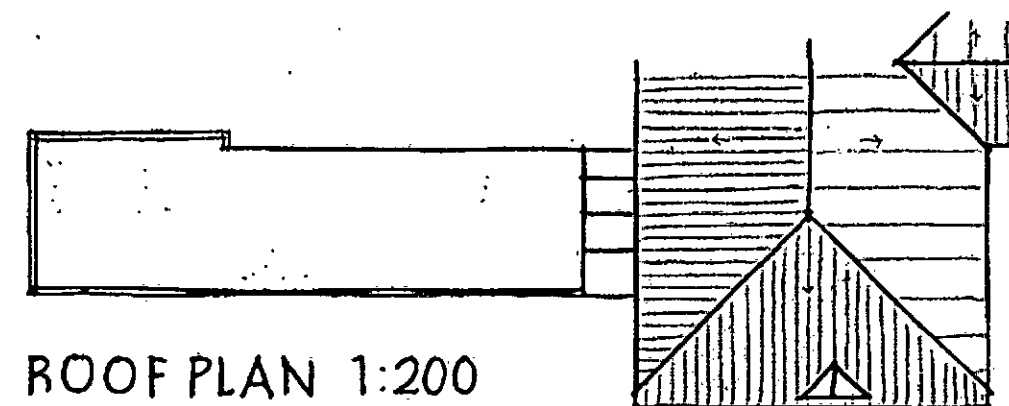

ROOF PLAN 1:200

B- boundaries confirmed 4/8/15
 Revisions A- residential layout updates 22/6/15

1 MIDDLETON COURT, 57 ELMER ROAD, MIDDLETON
 Proposals 03 B
 June 2014

Wayne Gander MCIAT
 Architectural Technologist
 98 Durrington Lane
 Worthing
 West Sussex BN13 2RQ
 Tel/Fax 01903 694817