



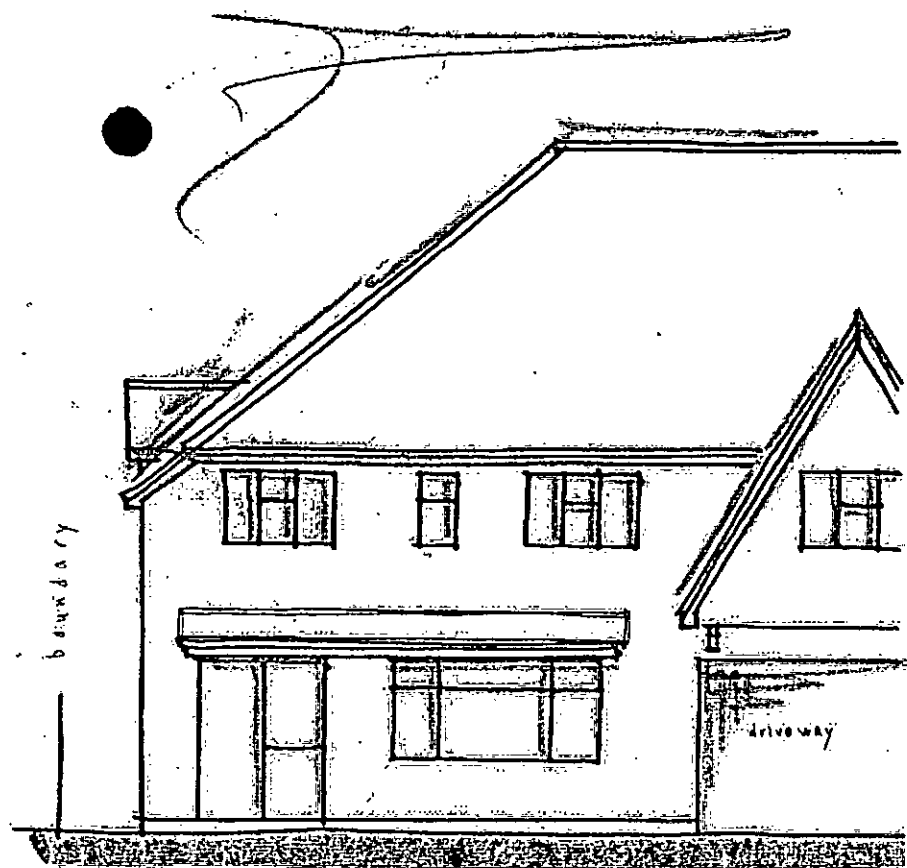


FRONT ELEVATION 1:100@ A3


0 1 2 3 4 5m
metres

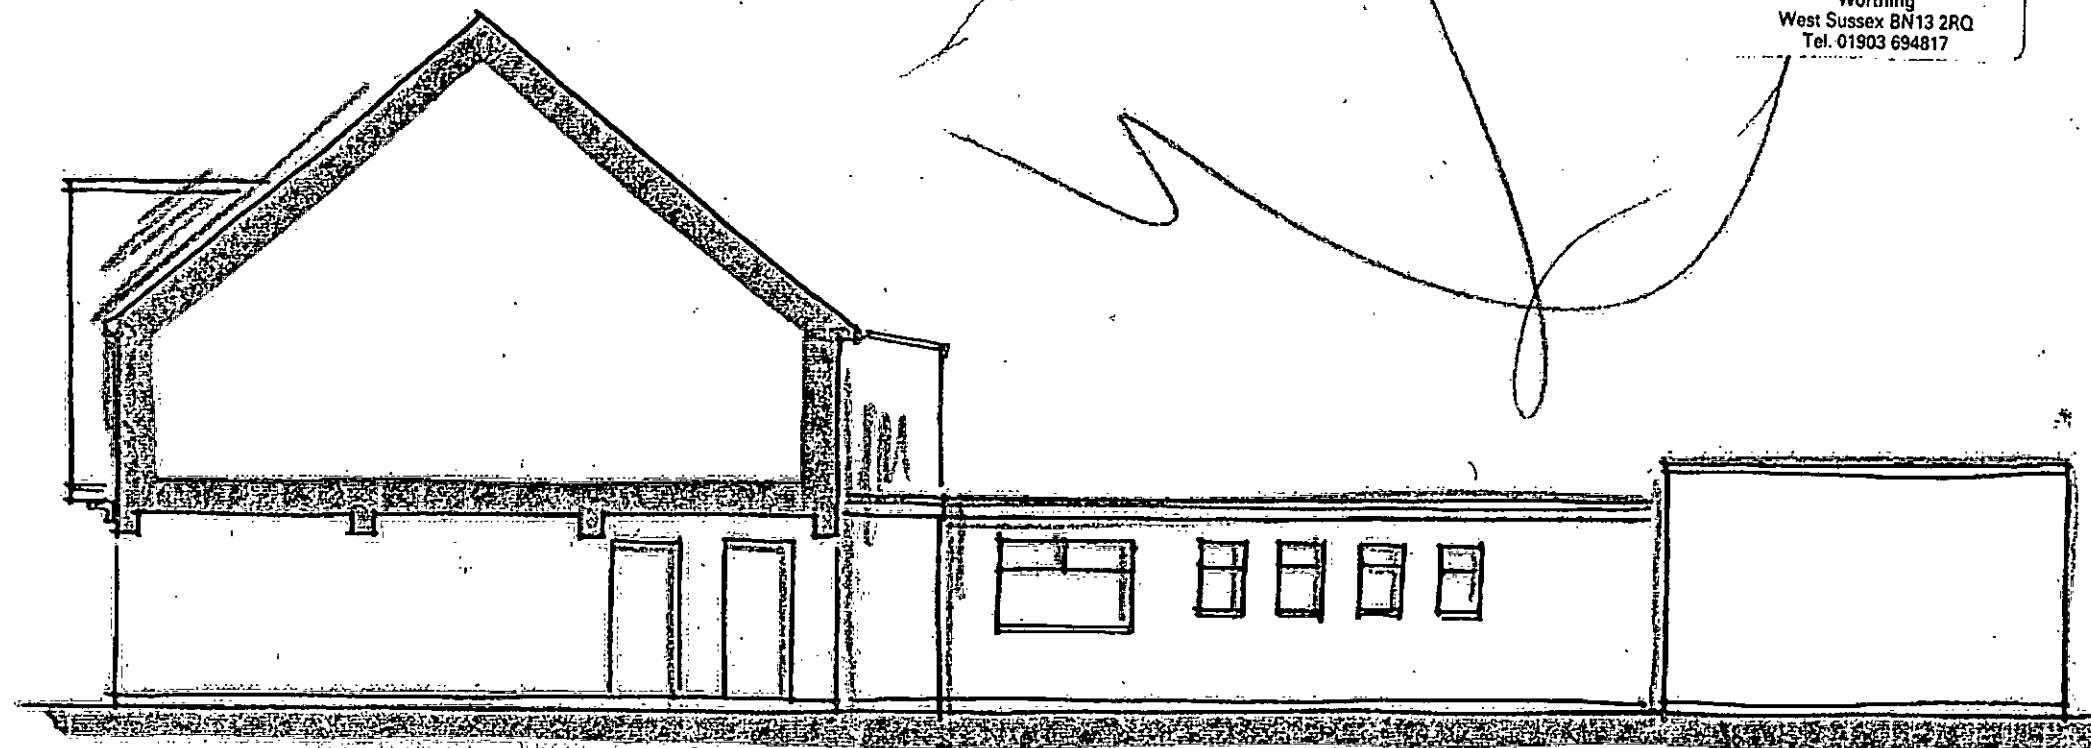

SIDE

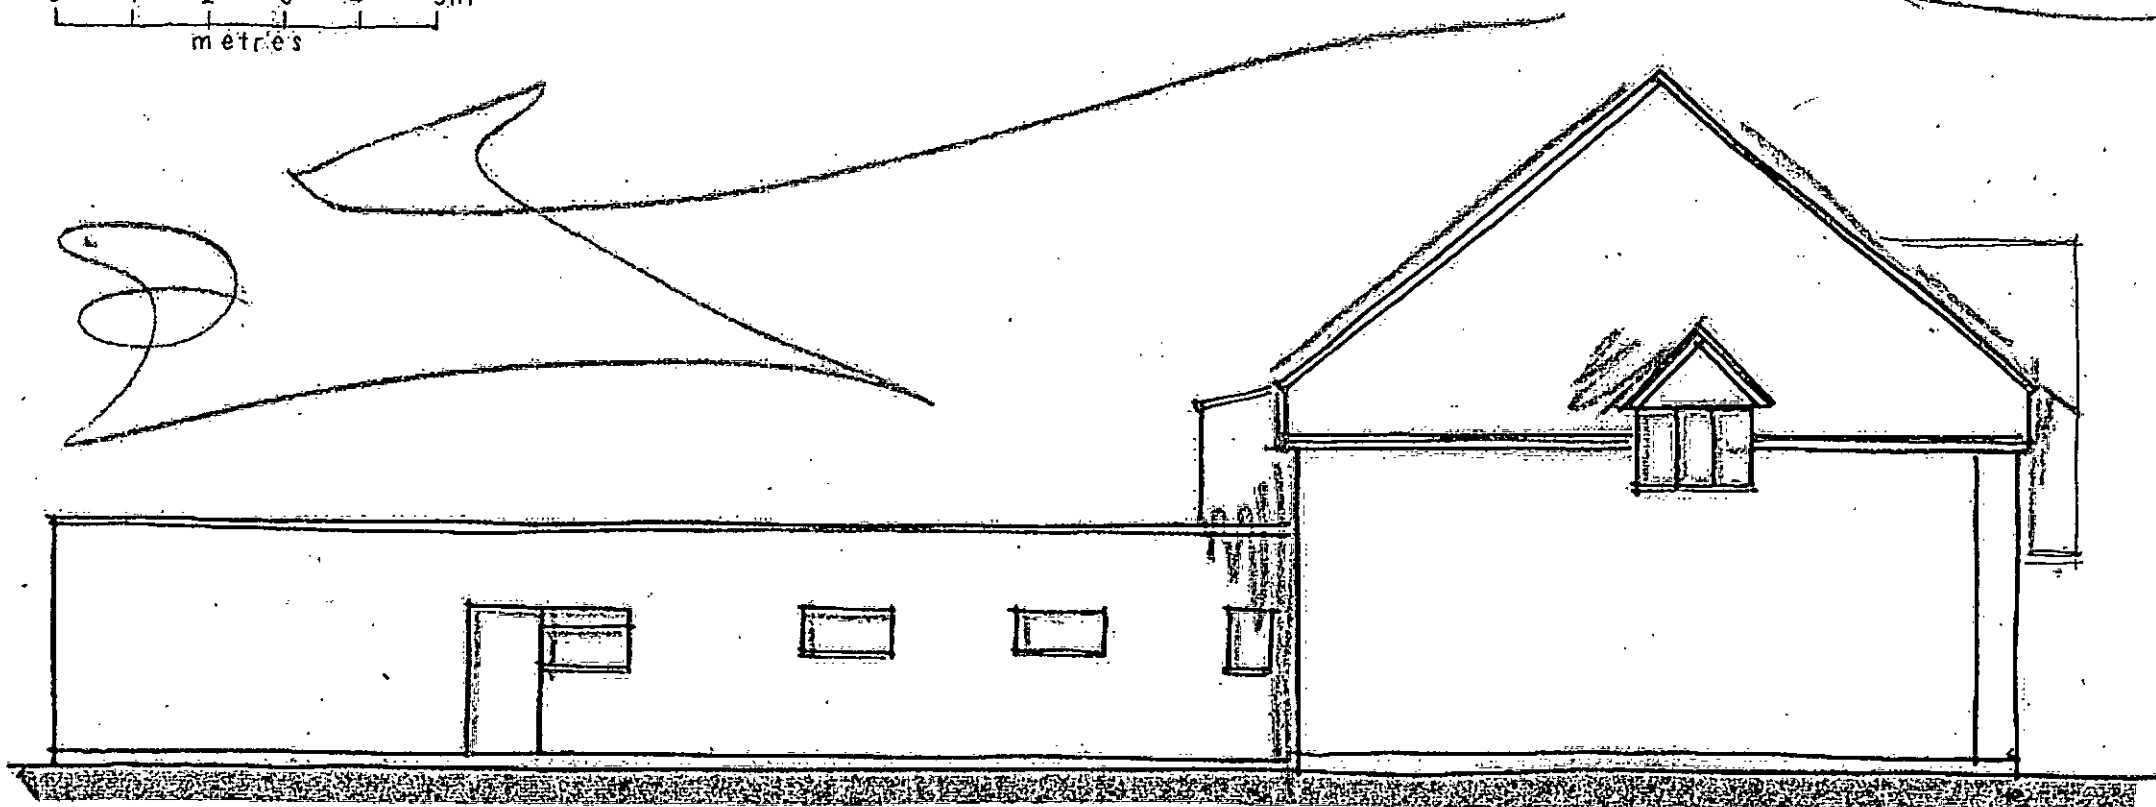

SIDE

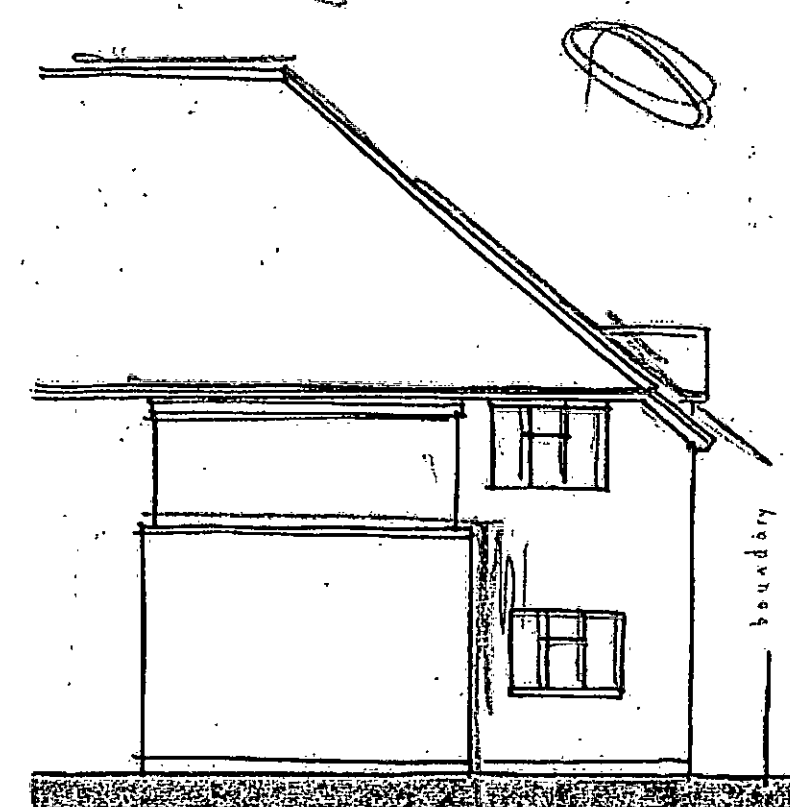

REAR

1 MIDDLETON COURT, 57 ELMER ROAD, MIDDLETON
Existing details 02
Dec 2013