


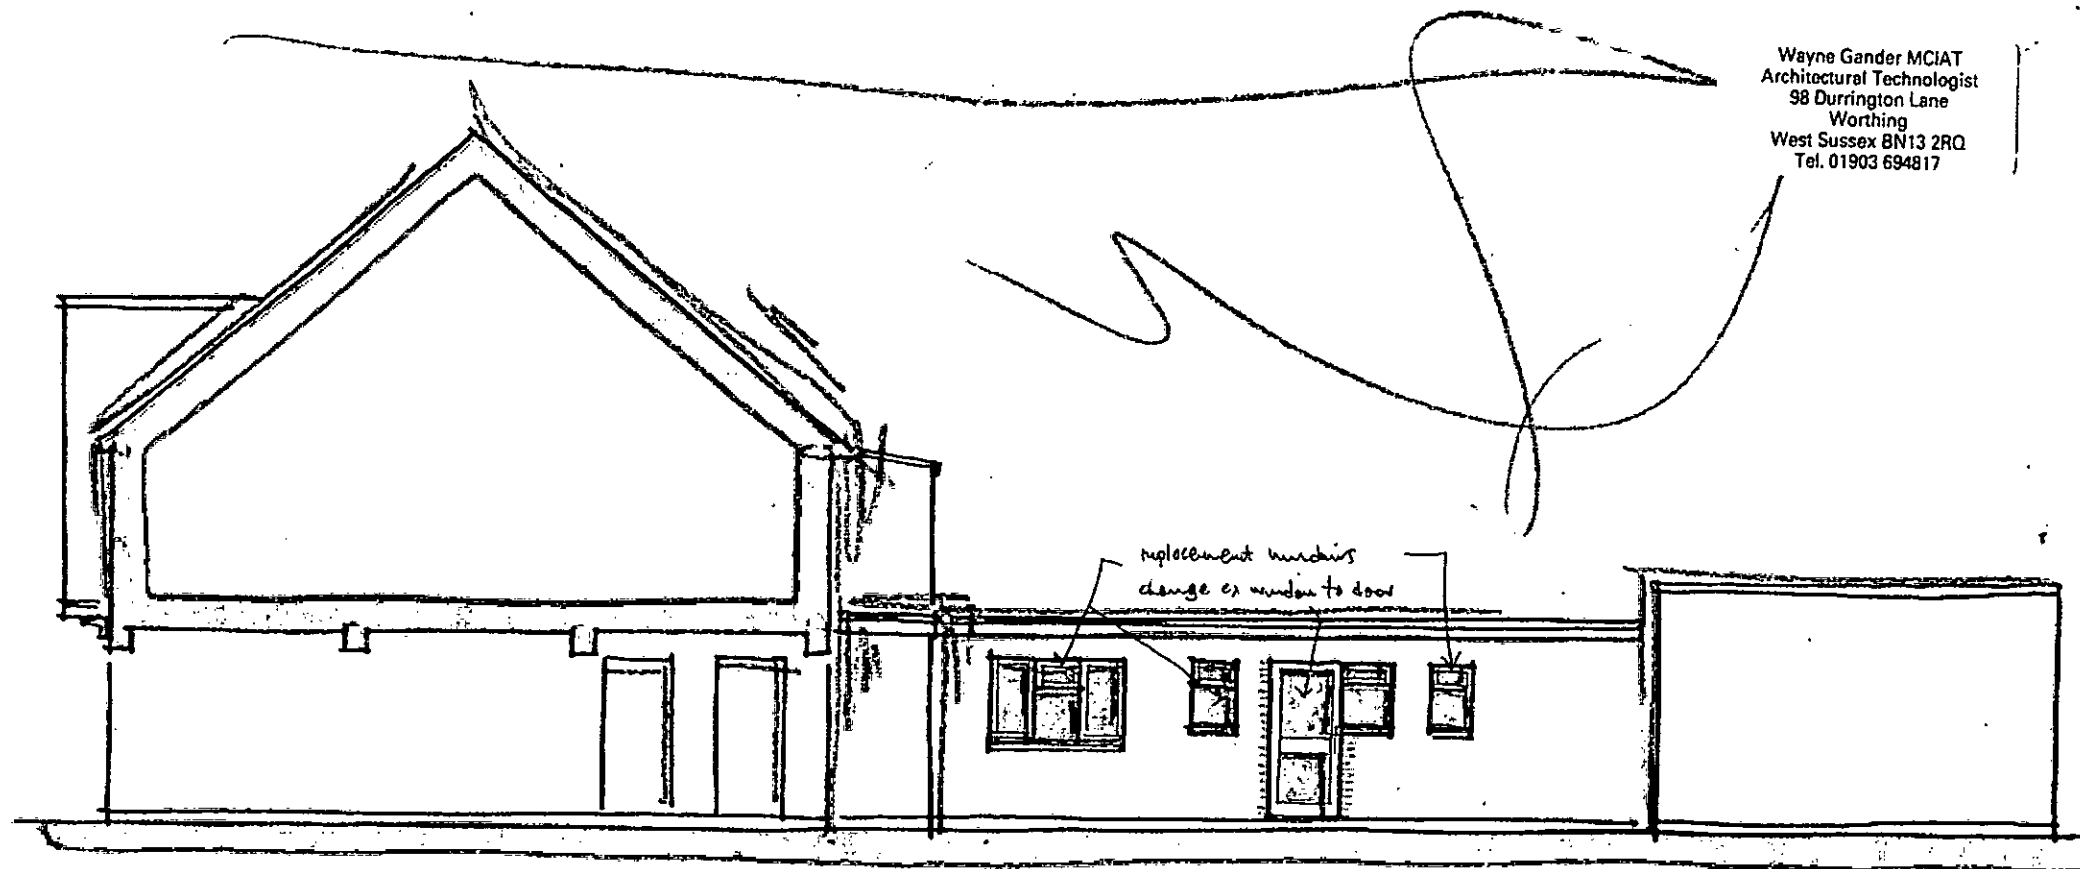


FRONT ELEVATION 1:100@ A3


0 1 2 3 4 5m
metres



SIDE

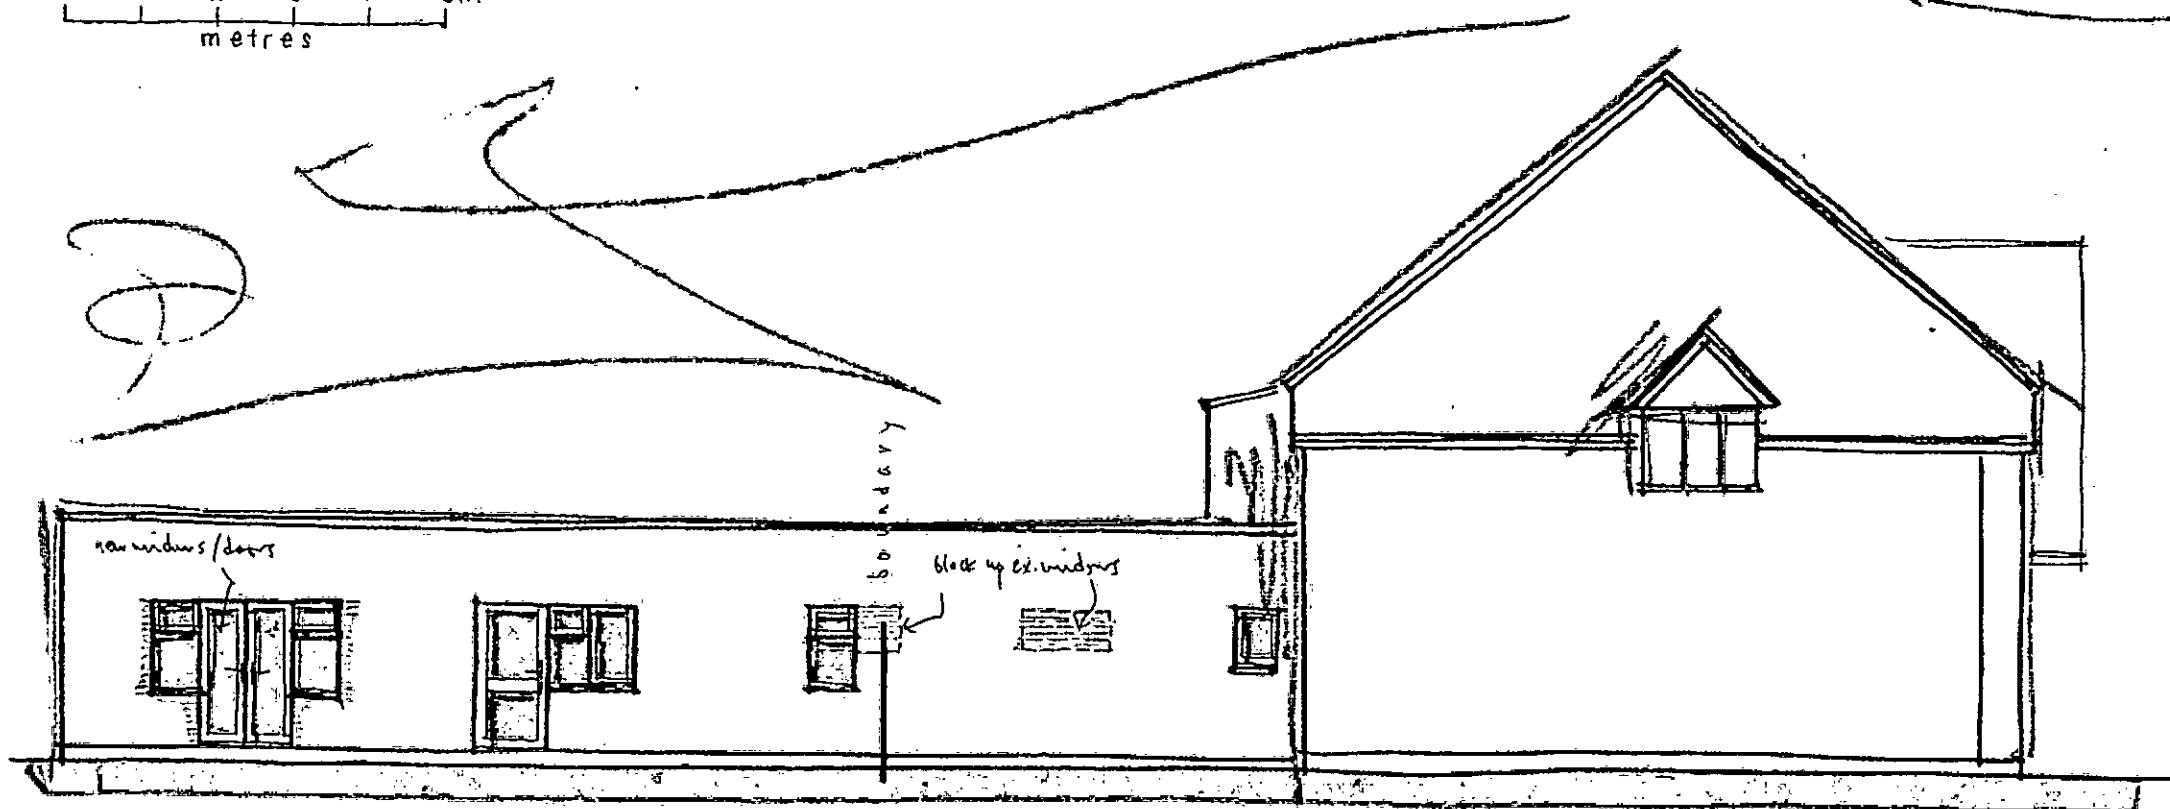

SIDE

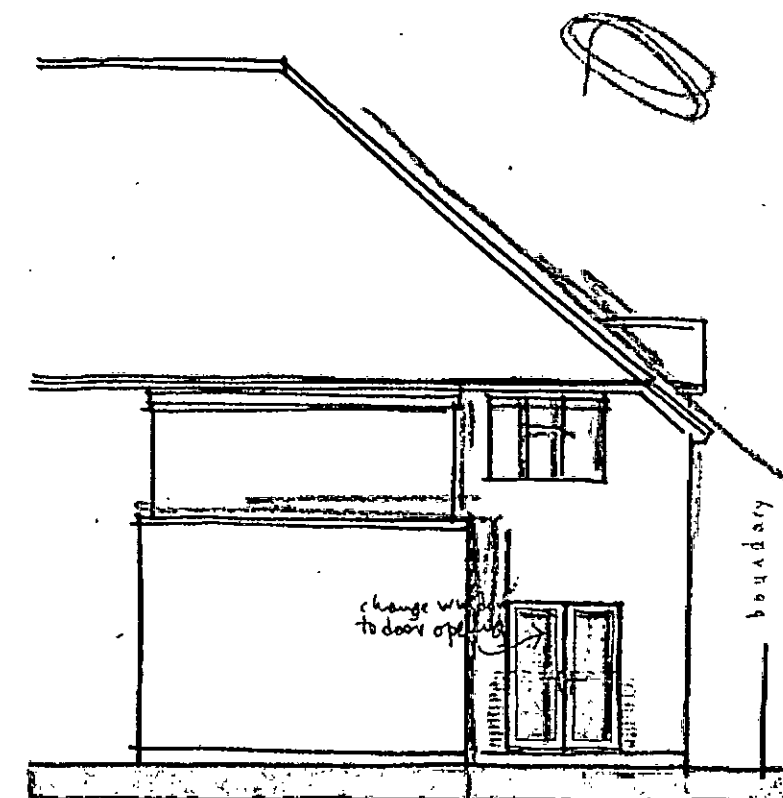

REAR

Revisions A - design updates 22/6/15

1 MIDDLETON COURT, 57 ELMER ROAD, MIDDLETON
Proposals 04 A June 2014