




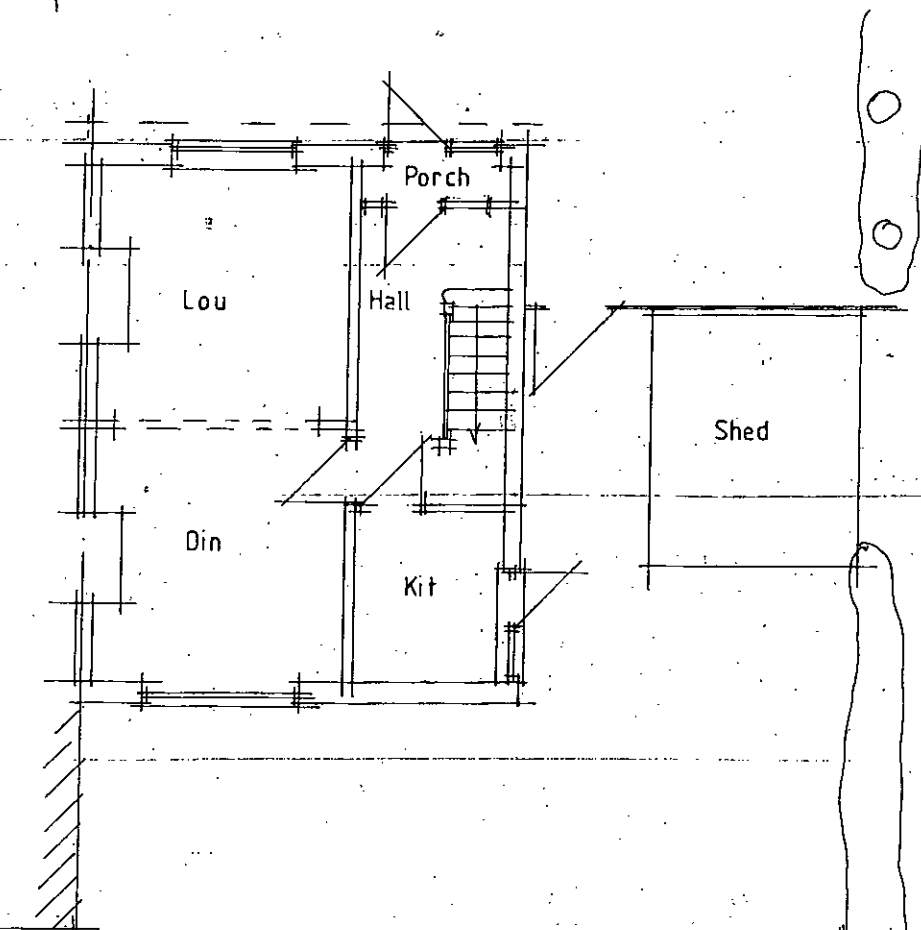

Ground floor

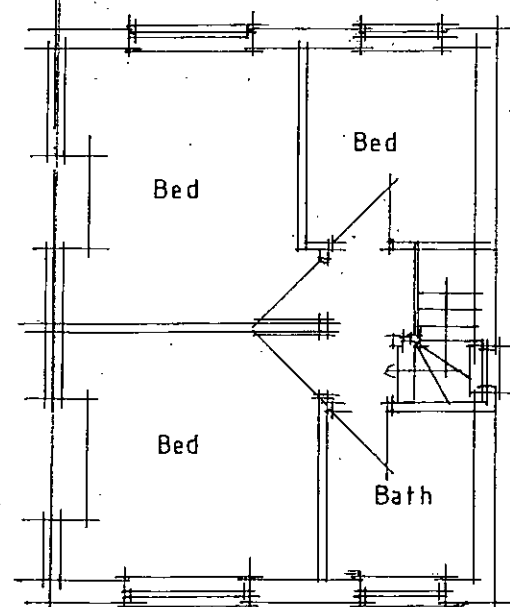

First floor

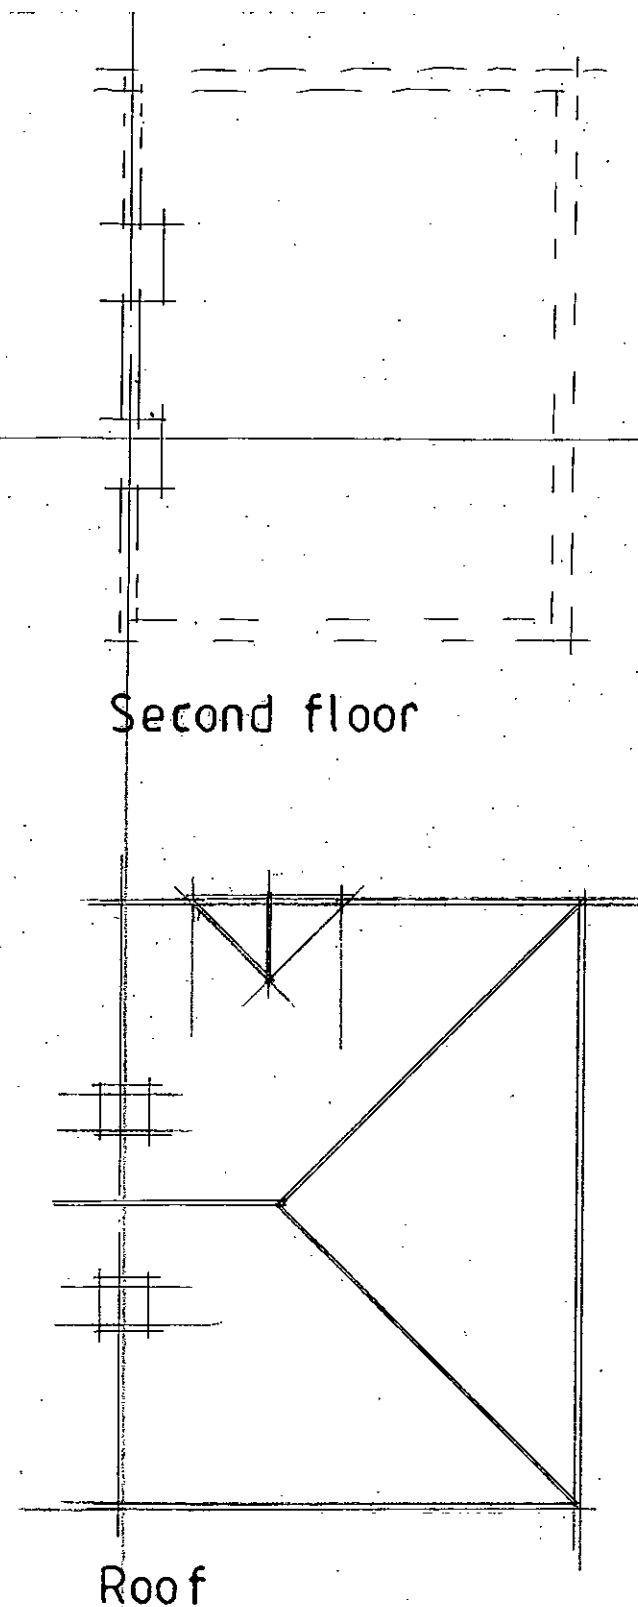

Second floor

Roof

AJ SALTER & SON
 Architectural Technicians
 and Surveyors
 50 WINDSOR ROAD, WORTHING,
 WEST SUSSEX, BN11 2LY
 Tel/Fax: (01903 209496)
 E-mail: ajsalterandson@hotmail.com

C			
B			
A			
Client	Mr & Mrs Robertson		
Address	Deo Gratias : Yapton Rd : Middleton		
Drawing	Existing plans	No.	0417 : 2
Scale	1 : 100	Drawn	B
		Date	may 17