


CHANGES
FRONT OF SHOP.

block plan

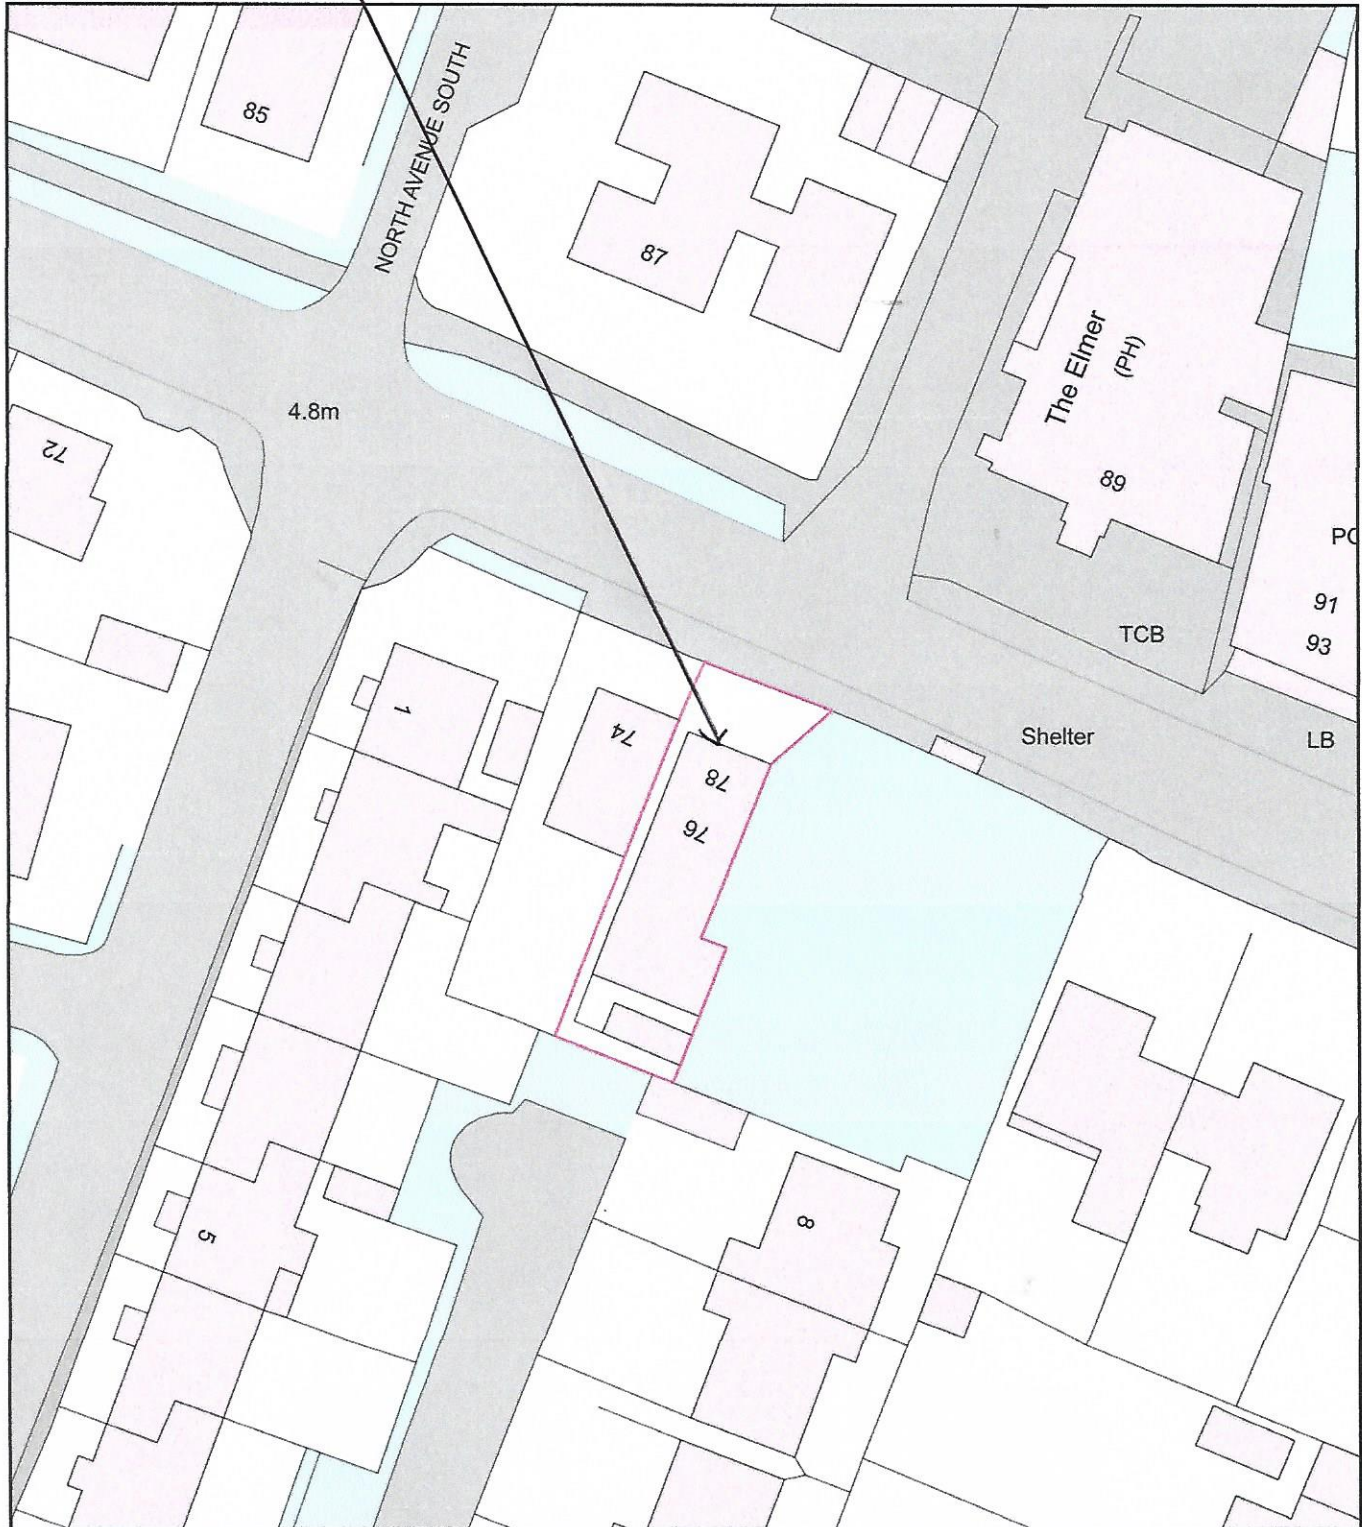

0 20
Metres



Plan Produced for: ADC

Date Produced: 19 Nov 2020

Plan Reference Number: TQRQM20324172716926

Scale: 1:500 @ A4