


Demolition in elevation
Demolition in section

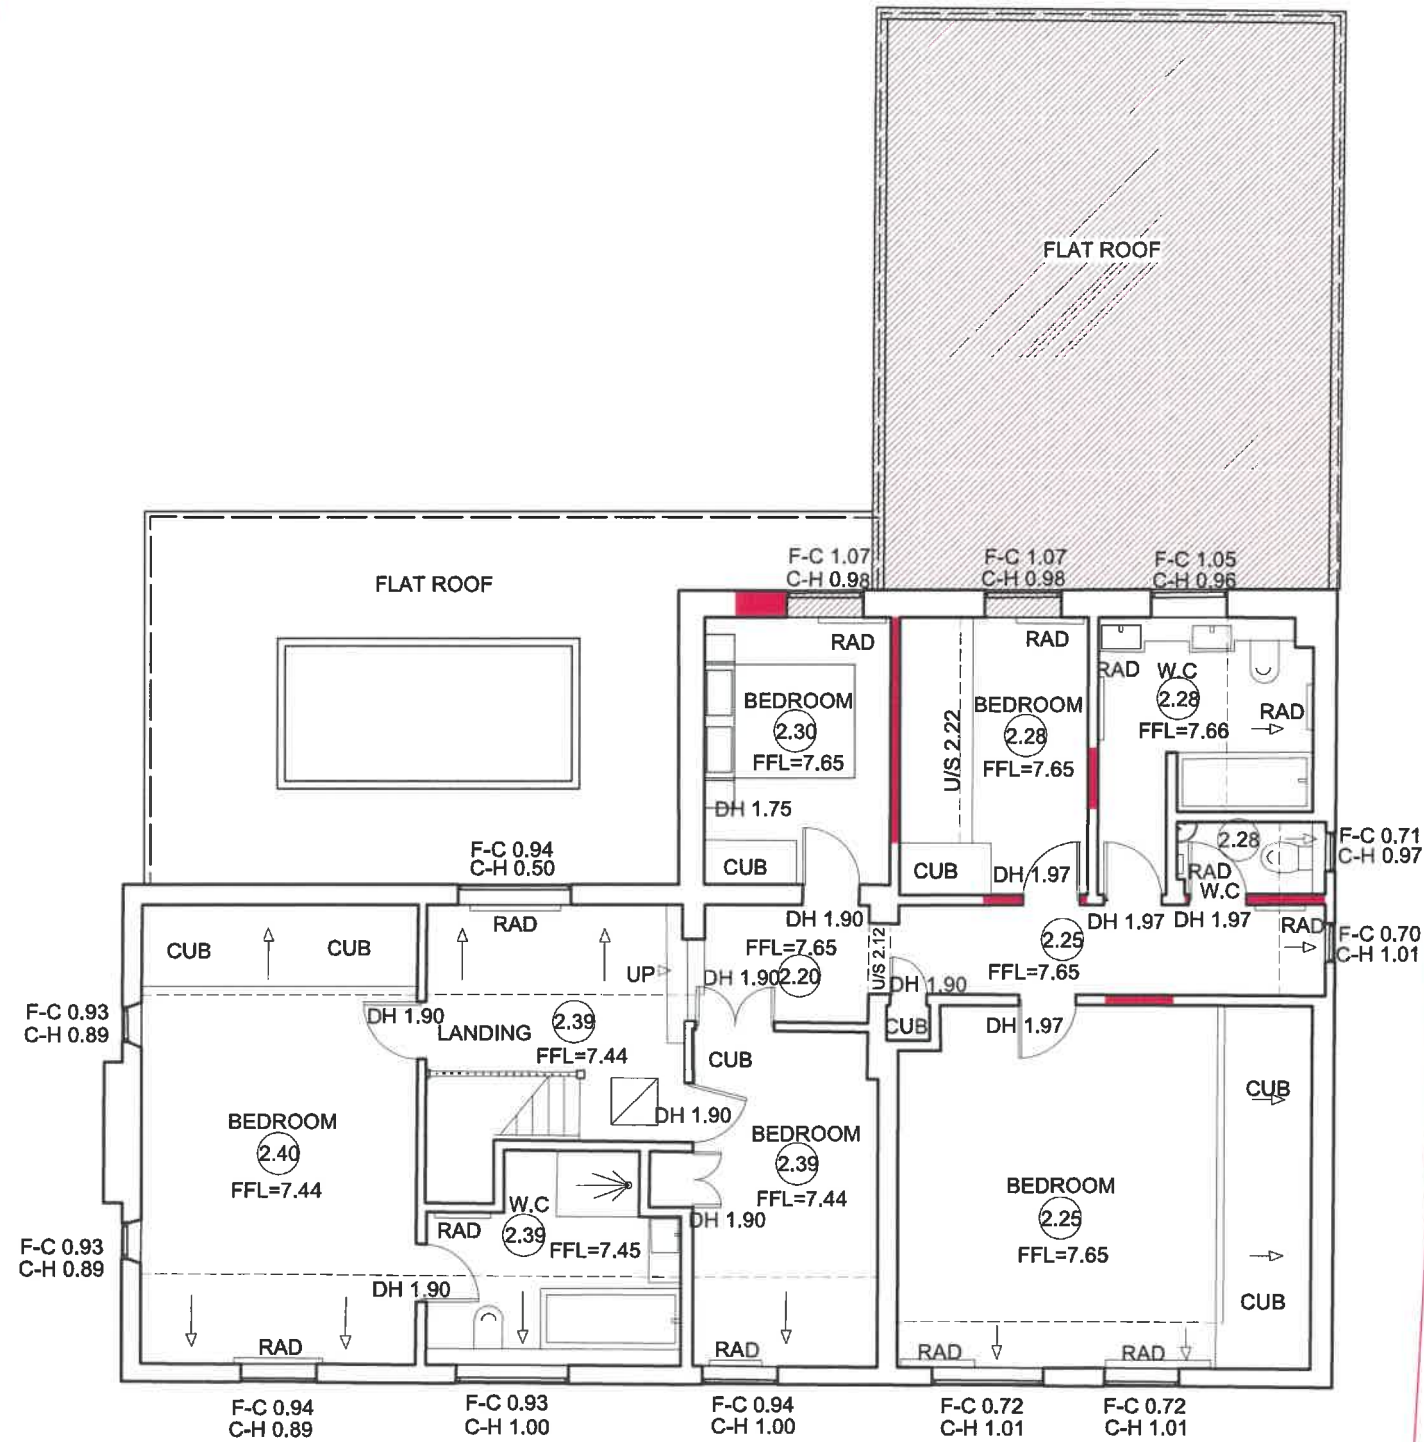

WEYSIDE
ARCHITECTS

WEYSIDE ARCHITECTS LTD
9 Wherwell Road
Guildford
GU2 4JR
t 01483 363043
e info@weysidearchitects.co.uk
w www.weysidearchitects.co.uk

A) 4/10/2019 PLANNING

44 SEA WAY, MIDDLETON ON SEA, PO22 7SA
FIRST FLOOR EXG

Scale	Drawn	HS
1:100 @ A3	HS	
Date	27/09/2019	

055/ 004 A