
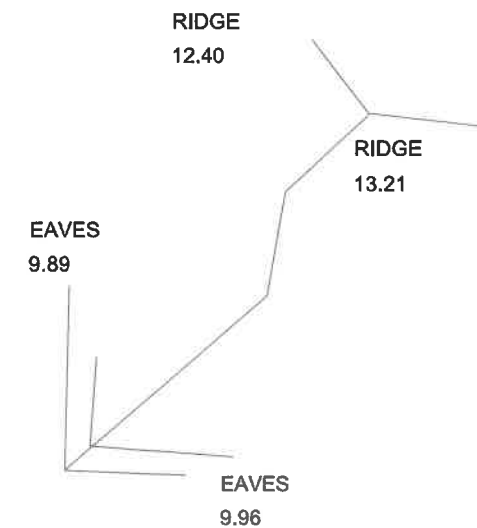
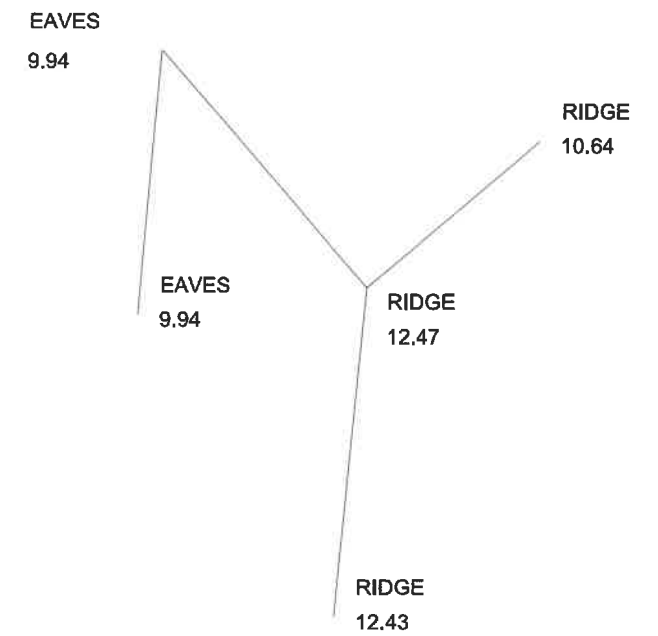


 Demolition in elevation
 Demolition in section

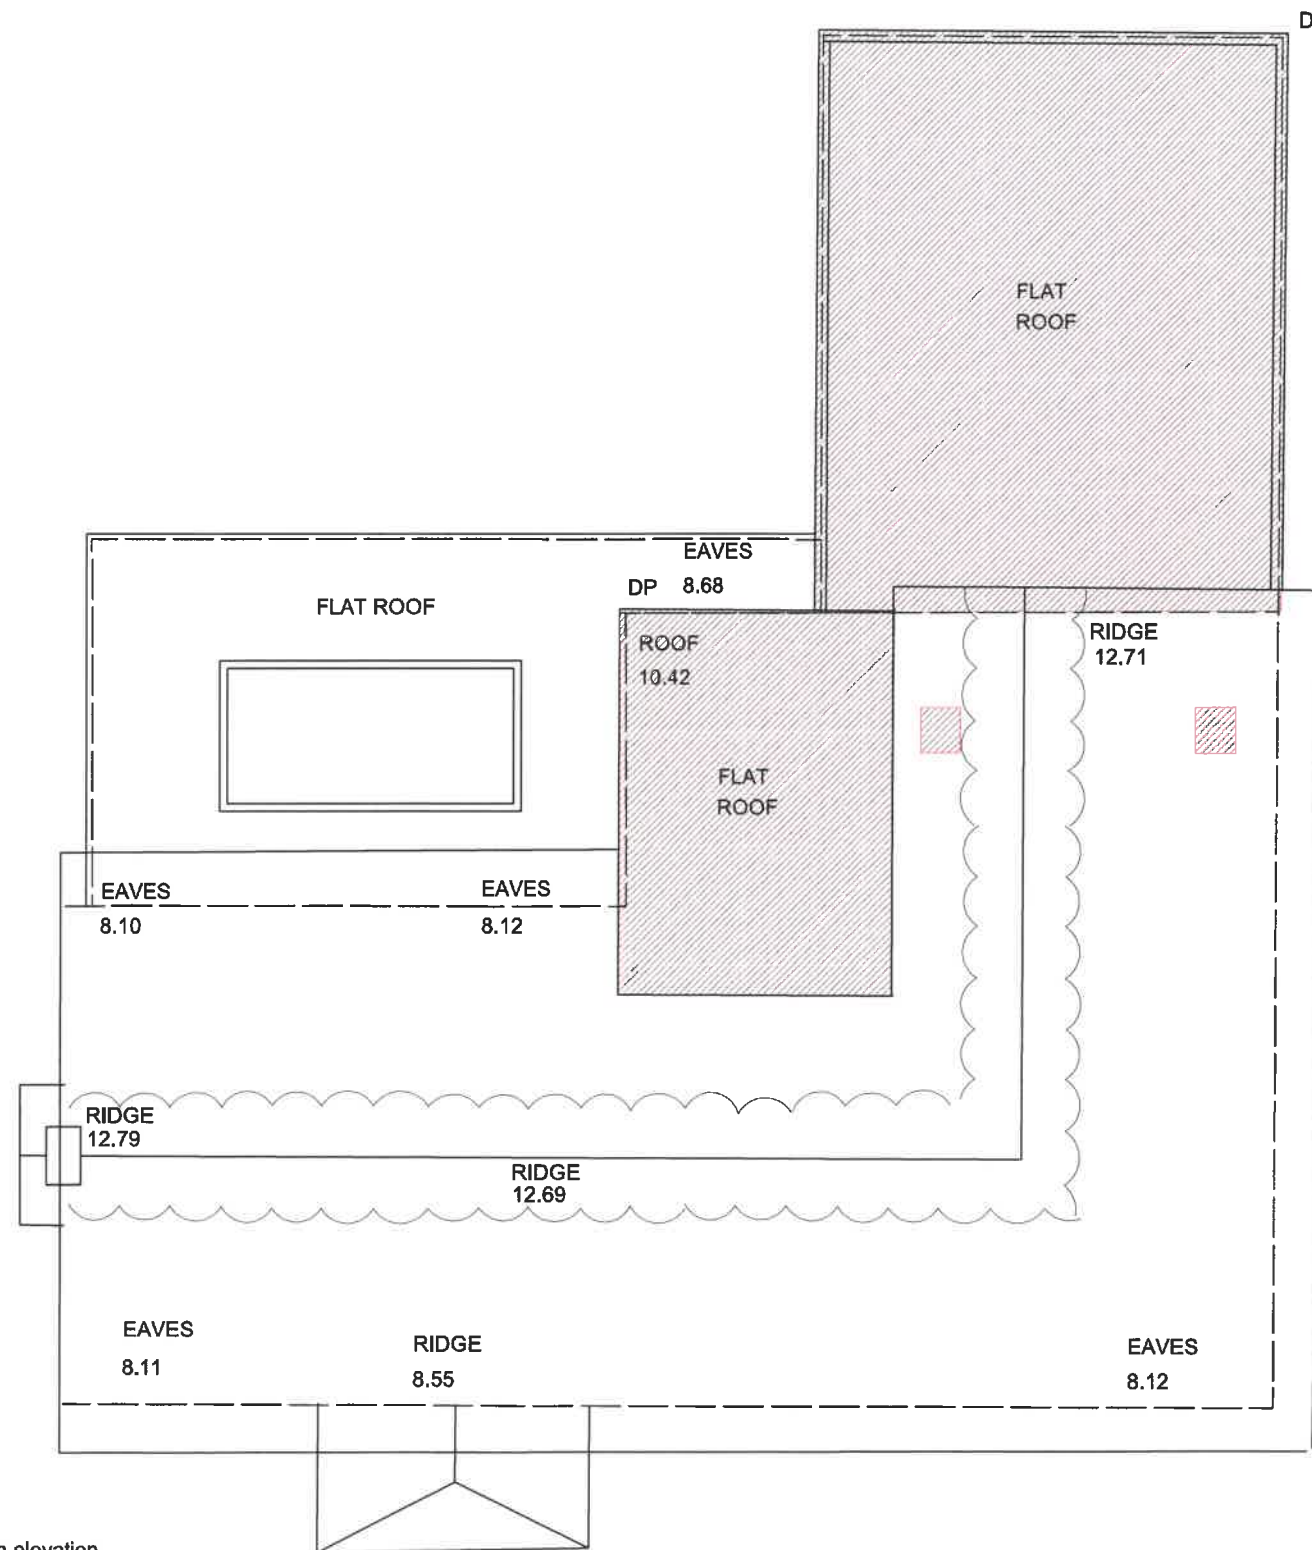

WEYSIDE
 ARCHITECTS

WEYSIDE ARCHITECTS LTD
 9 Wherwell Road
 Guildford
 GU2 4JR
 t 01483 363043
 e info@weysidearchitects.co.uk
 w www.weysidearchitects.co.uk

A) 4/10/2019 PLANNING

Revisions			
44 SEA WAY, MIDDLETON ON SEA, PO22 7SA			
ROOF PLAN EXG			
Scale	1:100 @ A3	Drawn	HS
Date	27/09/2019		
			055/ 005 A