



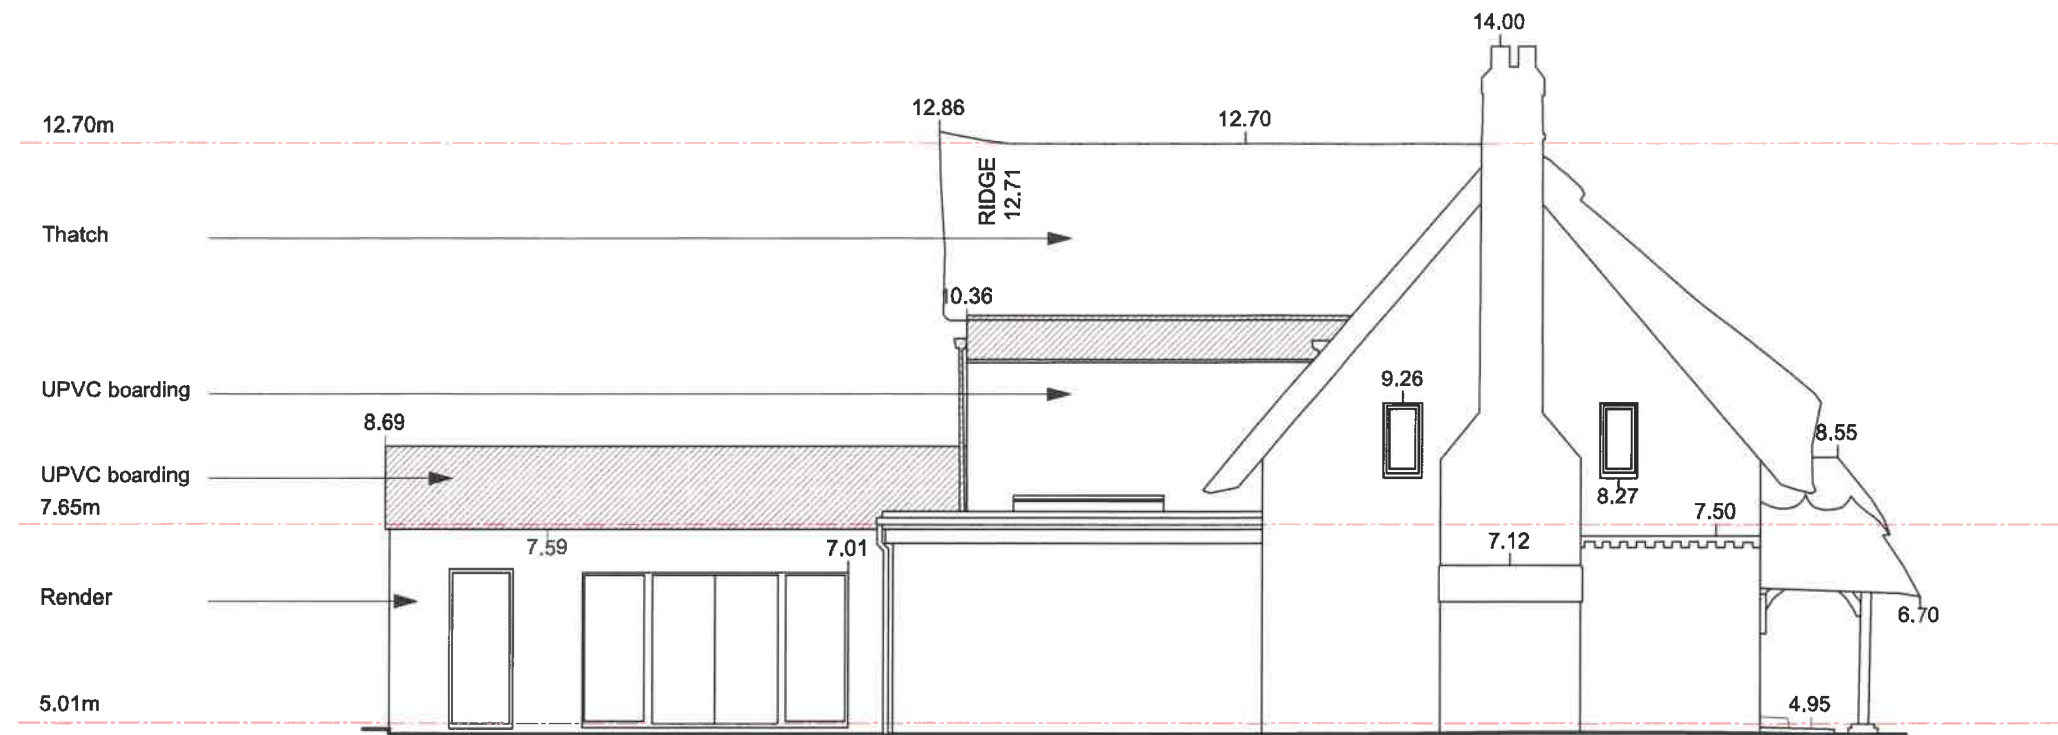

WEST ELEVATION

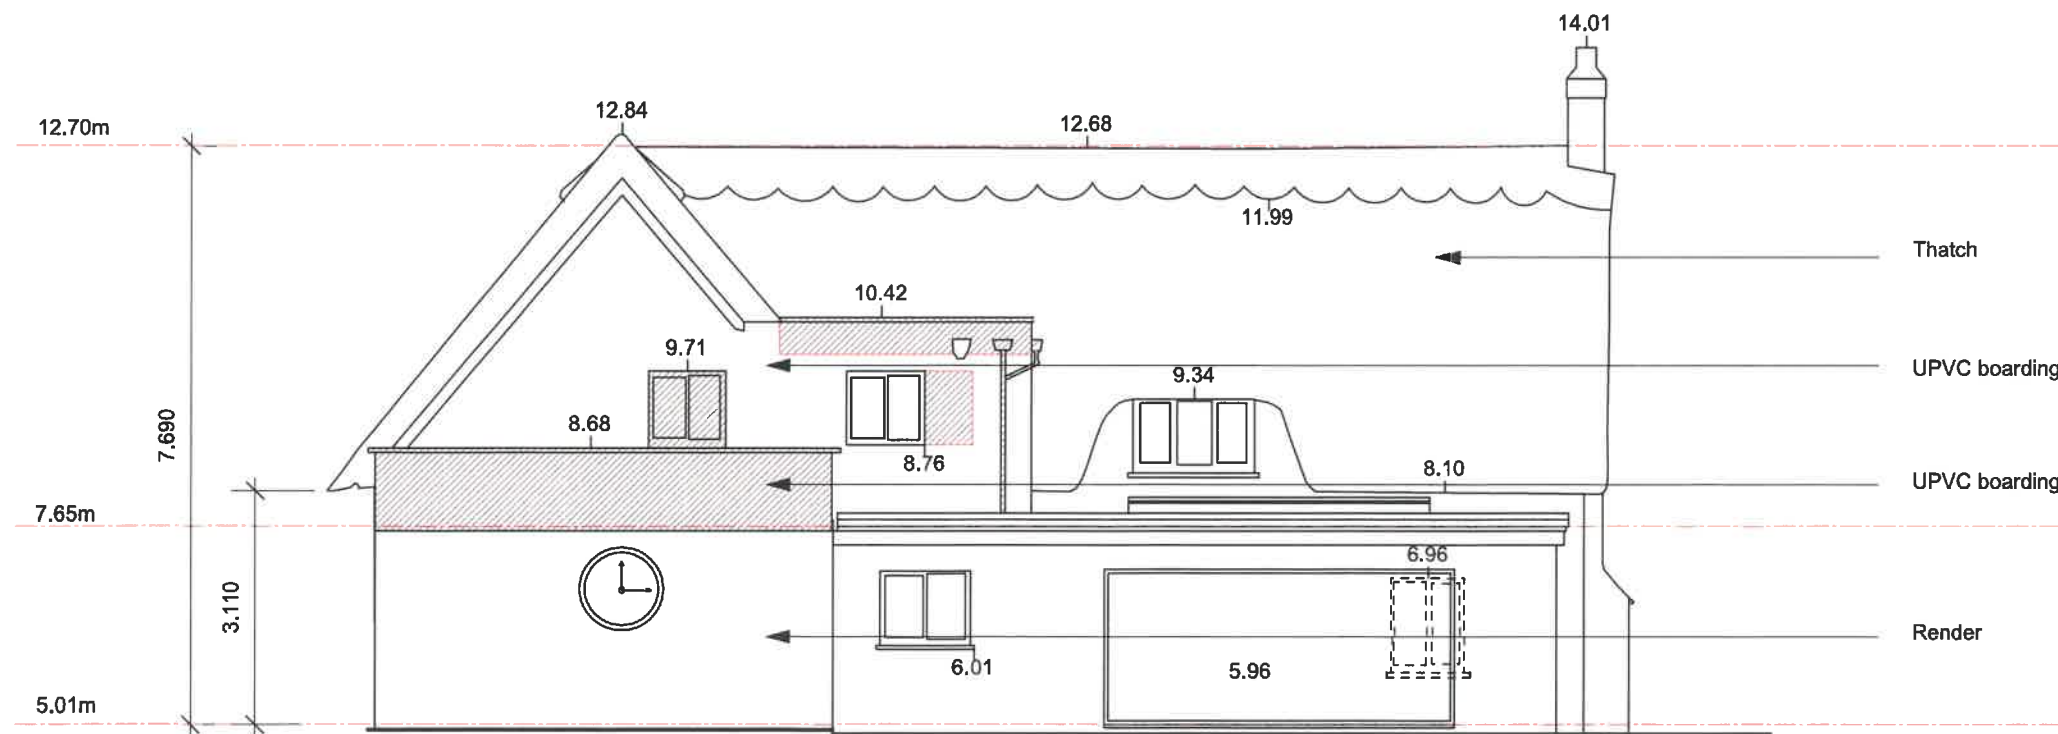

NORTH ELEVATION

Demolition in elevation
Demolition in section



WEYSIDE
ARCHITECTS

WEYSIDE ARCHITECTS LTD
9 Wherwell Road
Guildford
GU2 4JR
t 01483 363043
e info@weysidearchitects.co.uk
w www.weysidearchitects.co.uk

A) 4/10/2019 PLANNING

Revisions	
Scale	1:100 @ A3
Drawn	HS
Date	27/09/2019
055/ 007 A	