




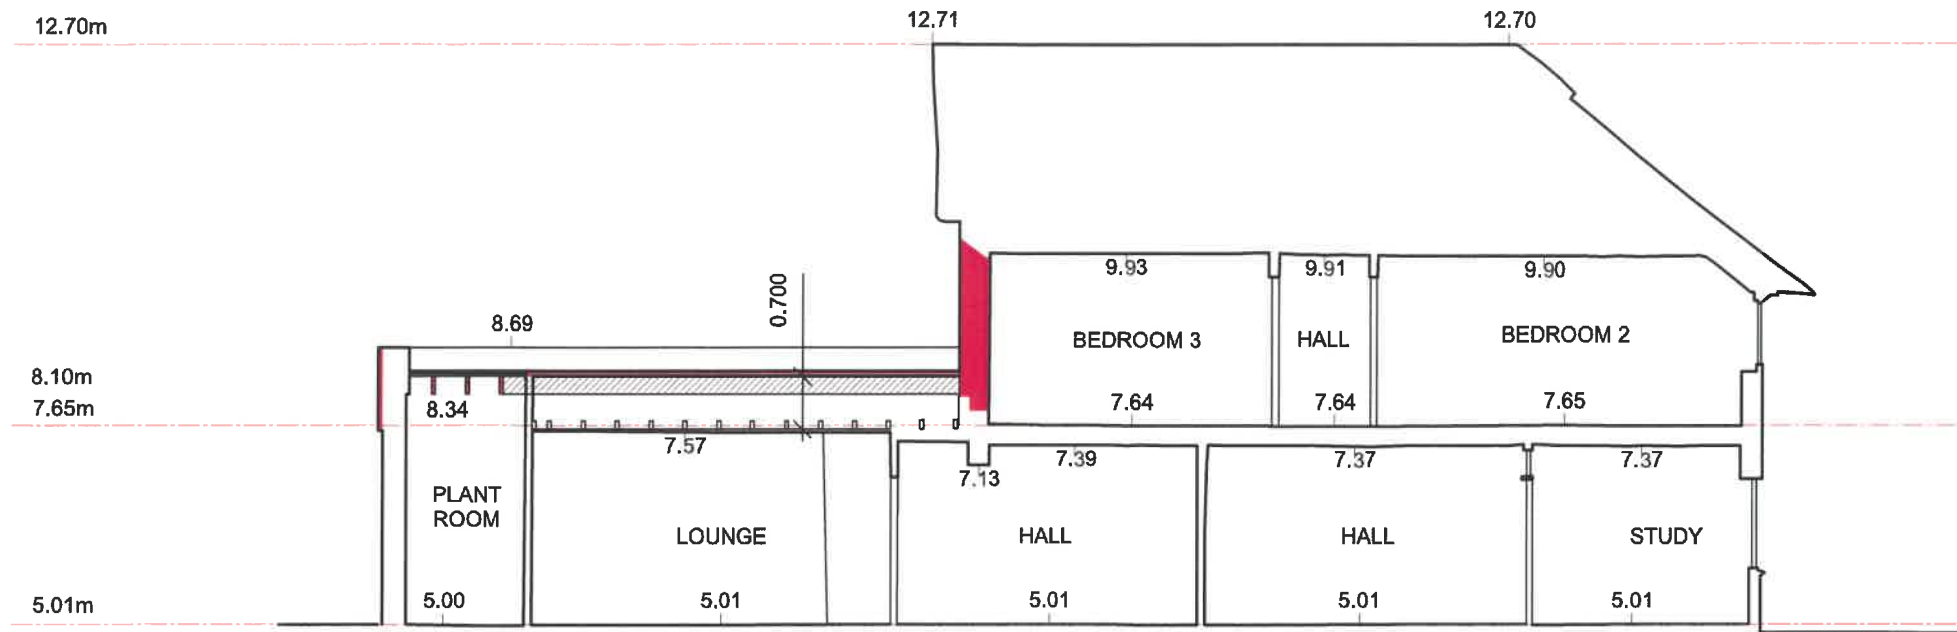

NORTH - SOUTH SECTION A

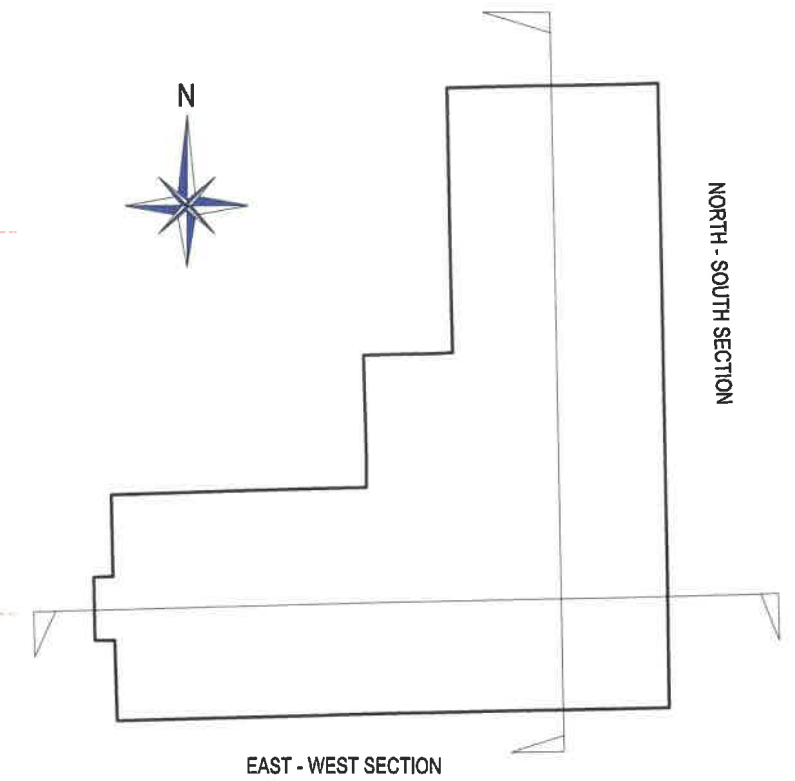

0.00 DATUM

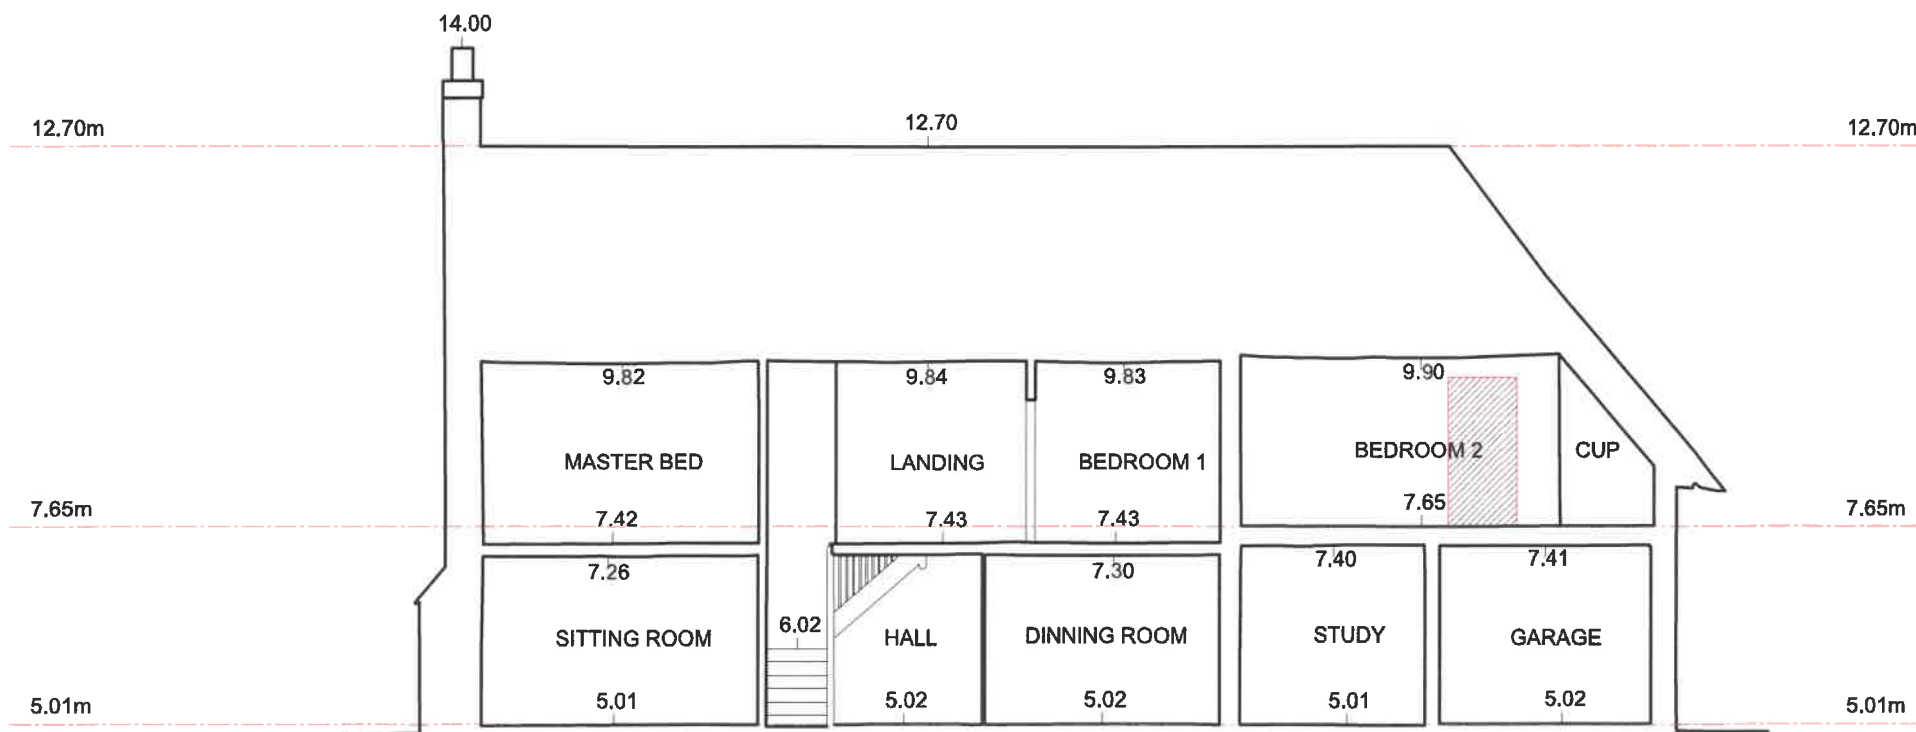

EAST - WEST SECTION B

Demolition in elevation
Demolition in section



WEYSIDE
ARCHITECTS

WEYSIDE ARCHITECTS LTD
9 Wherwell Road
Guildford
GU2 4JR
t 01483 363043
e info@weysidearchitects.co.uk
w www.weysidearchitects.co.uk

A) 4/10/2019 PLANNING			
Revisions			
44 SEA WAY, MIDDLETON ON SEA, PO22 7SA			
SECTION A AND B EXG			
Scale	1:100 @ A3	Drawn	HS
Date	27/09/2019		
			055/ 008 A