


■ New construction in section

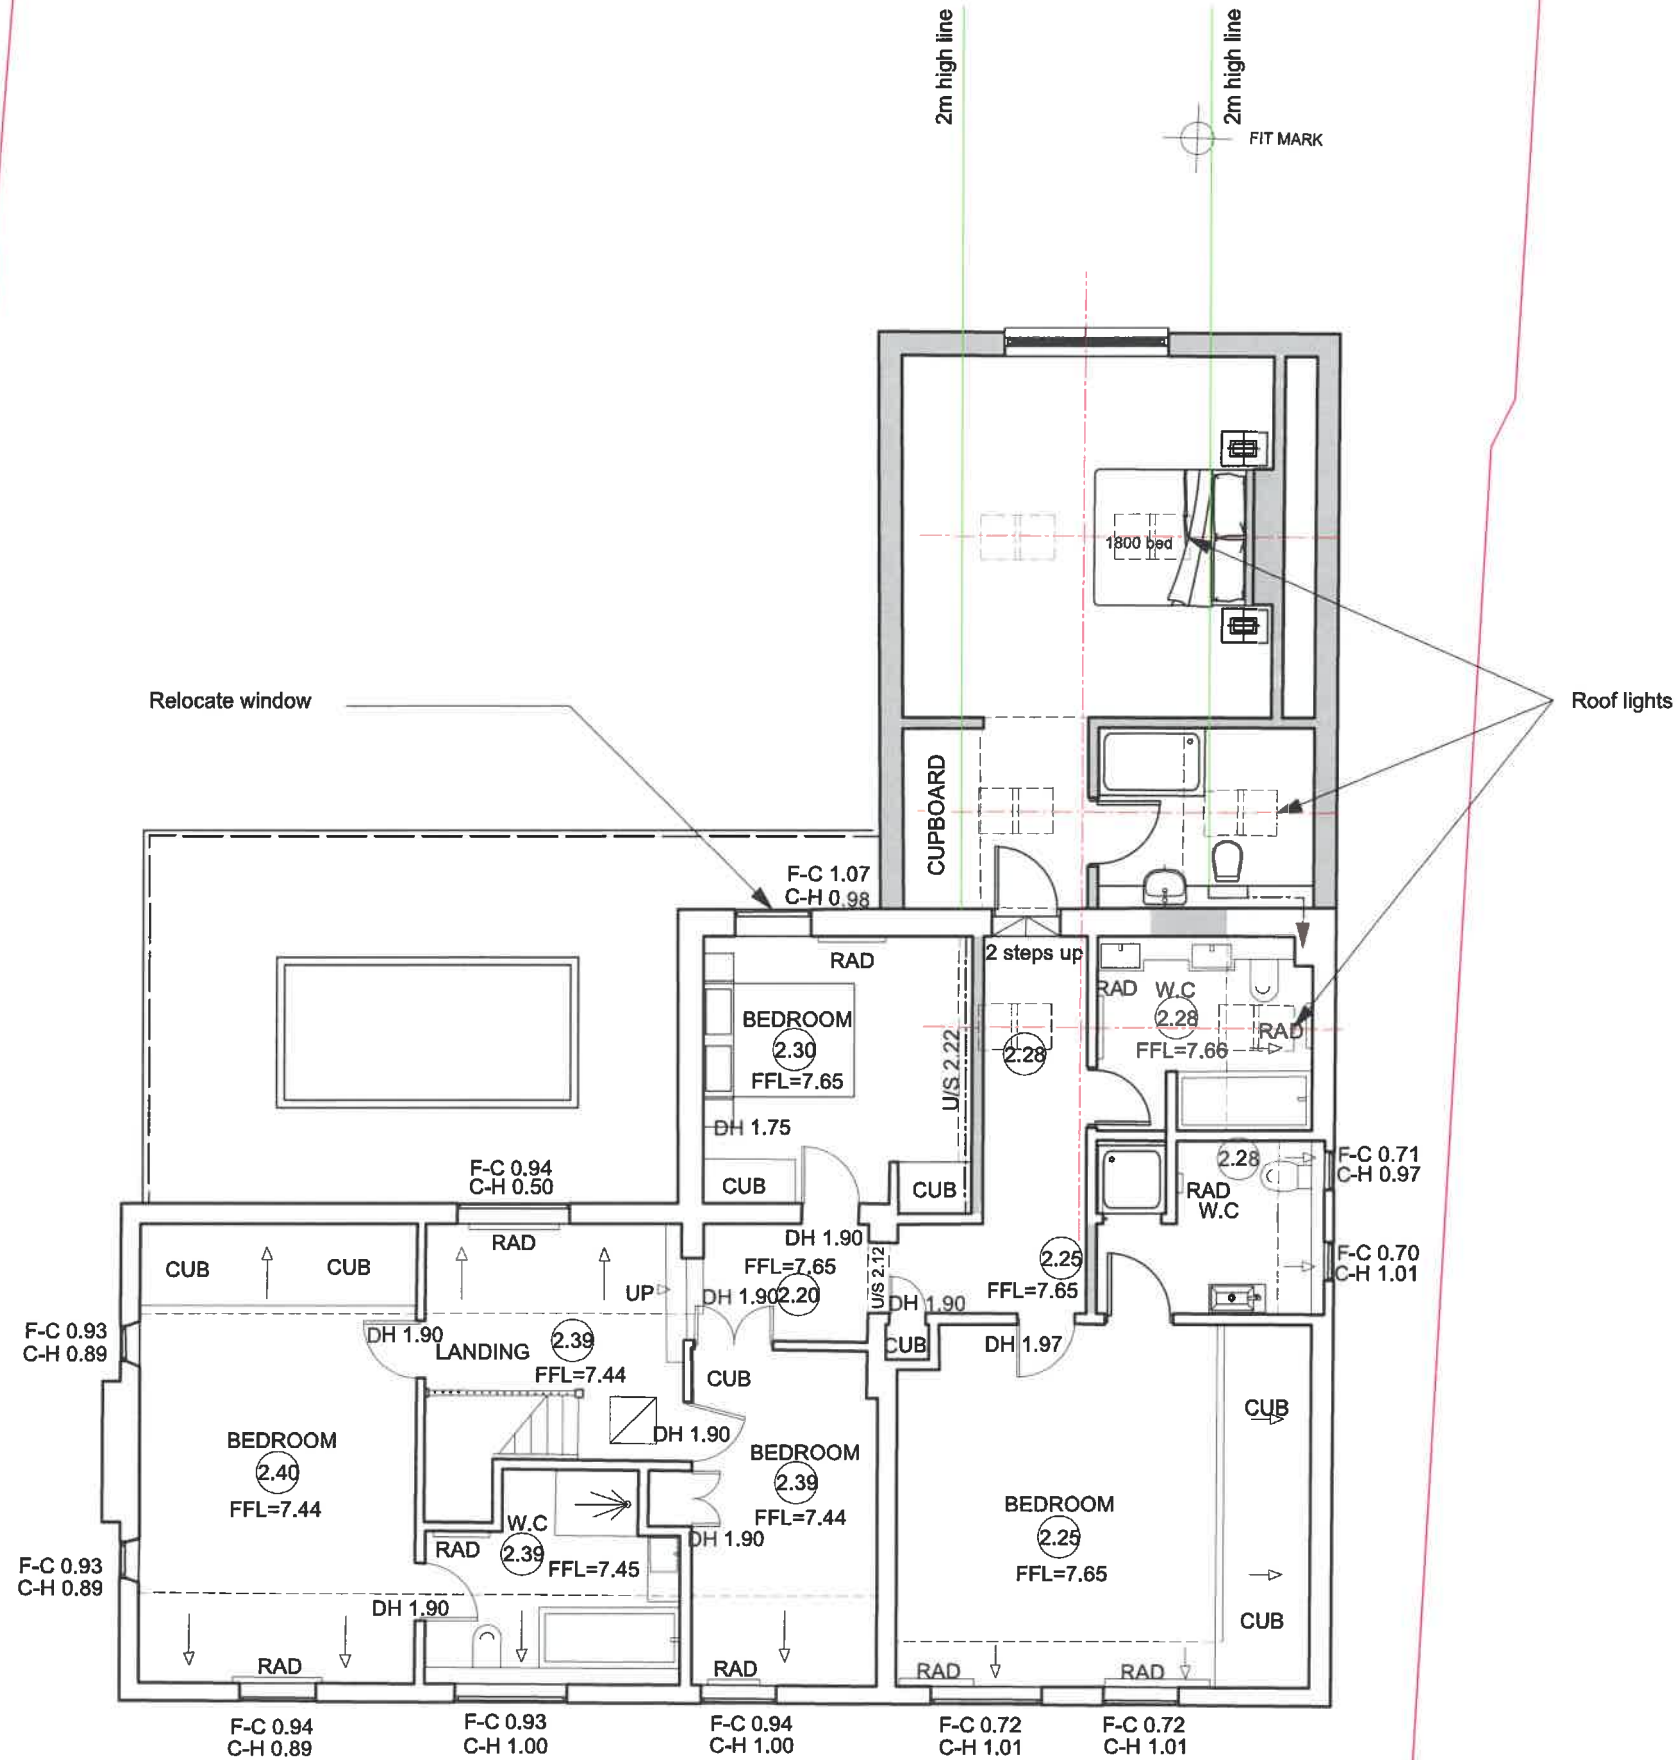

WEYSIDE
ARCHITECTS

WEYSIDE ARCHITECTS LTD
9 Wherwell Road
Guildford
GU2 4JR
t 01483 363043
e info@weysidearchitects.co.uk
w www.weysidearchitects.co.uk

A) 4/10/2019 PLANNING

Revisions			
44 SEA WAY, MIDDLETON ON SEA, PO22 7SA			
FIRST FLOOR PROPOSED			
Scale	1:100 @ A3	Drawn	HS
Date	27/09/2019		055/ 024 A