



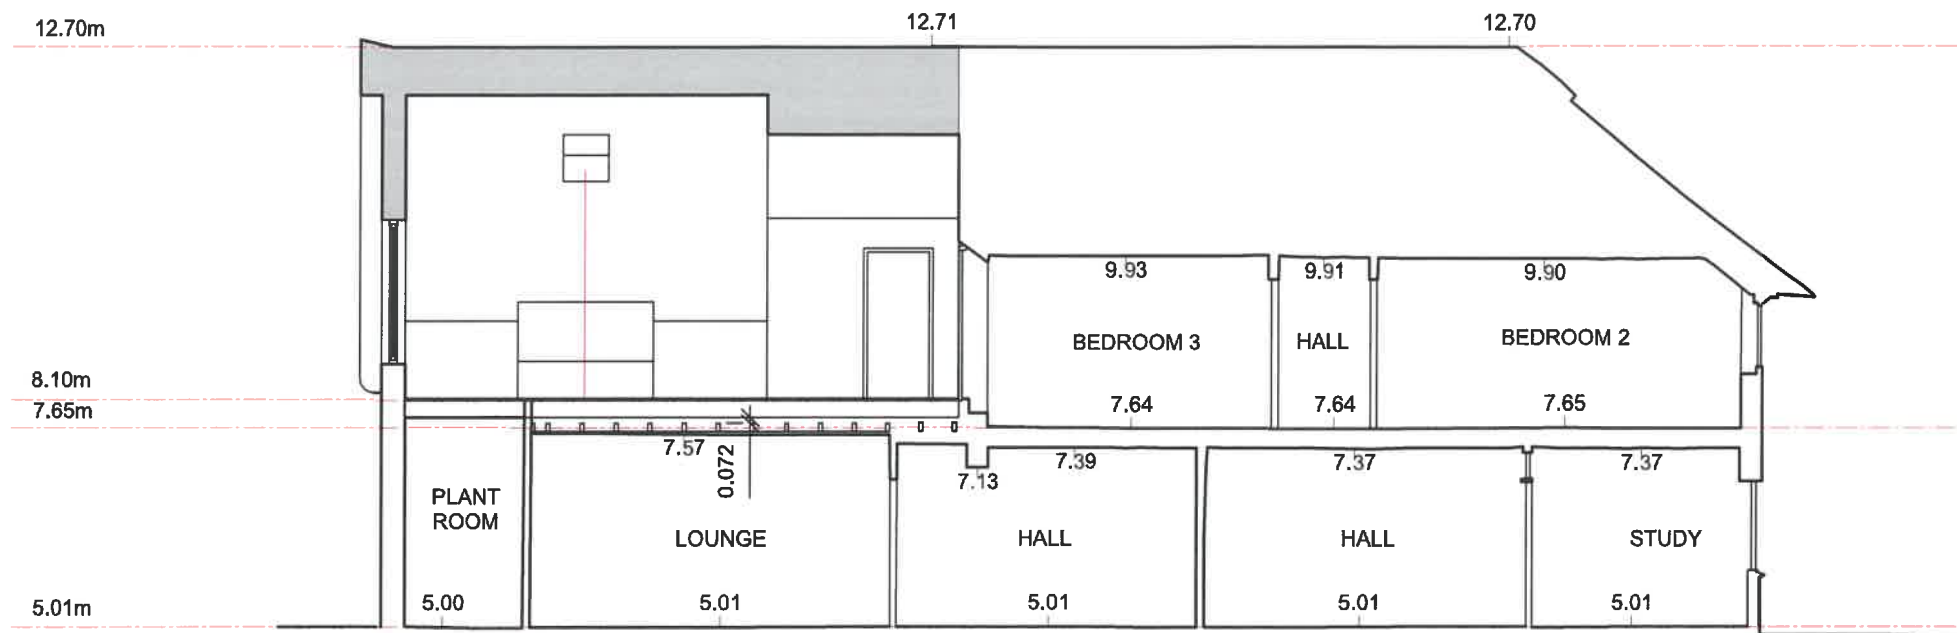


NORTH - SOUTH SECTION A

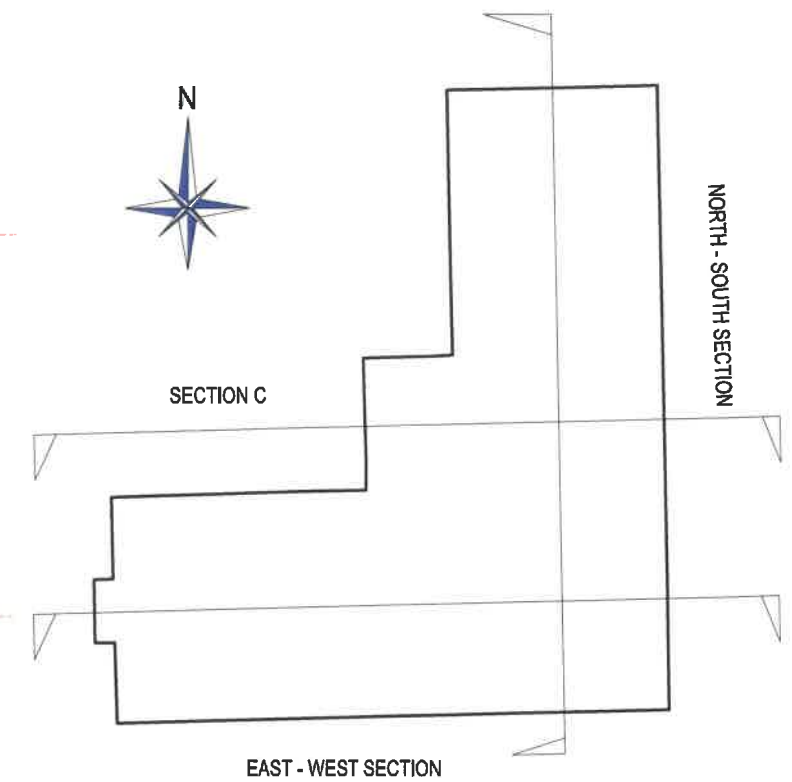


EAST - WEST SECTION

0.00 DATUM

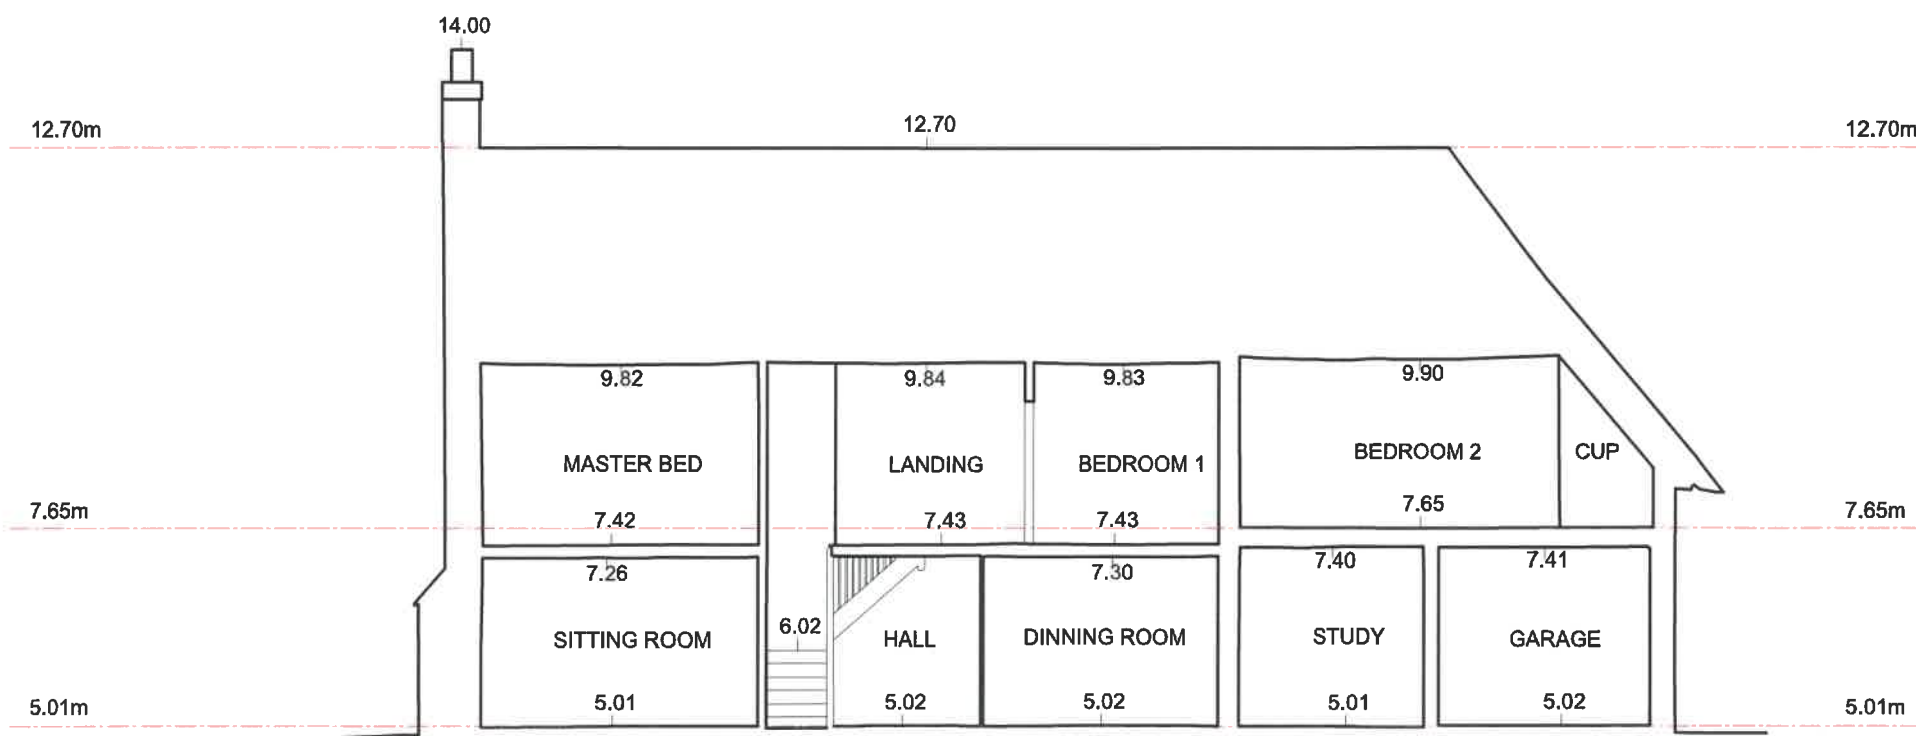

EAST - WEST SECTION B

■ New construction in section

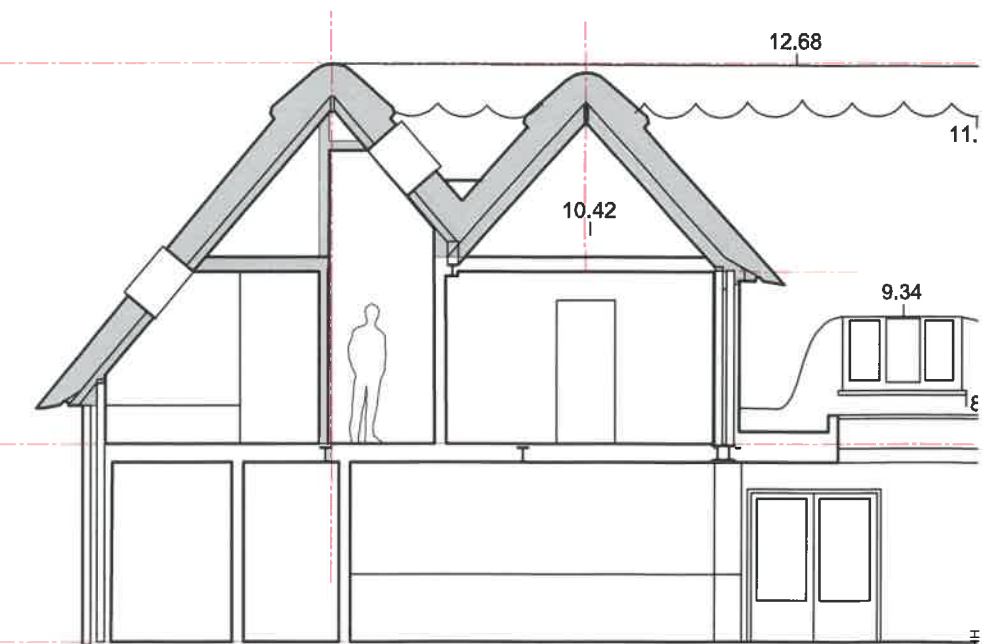

SECTION C

A) 4/10/2019 PLANNING

WEYSIDE
ARCHITECTS

WEYSIDE ARCHITECTS LTD
9 Wherwell Road
Guildford
GU2 4JR
t 01483 363043
e info@weysidearchitects.co.uk
w www.weysidearchitects.co.uk

Revisions
44 SEA WAY, MIDDLETON ON SEA, PO22 7SA
SECTION A, B and C PROP
Scale 1:100 @ A3
Date 27/09/2019
Drawn HS
055/ 028 A