



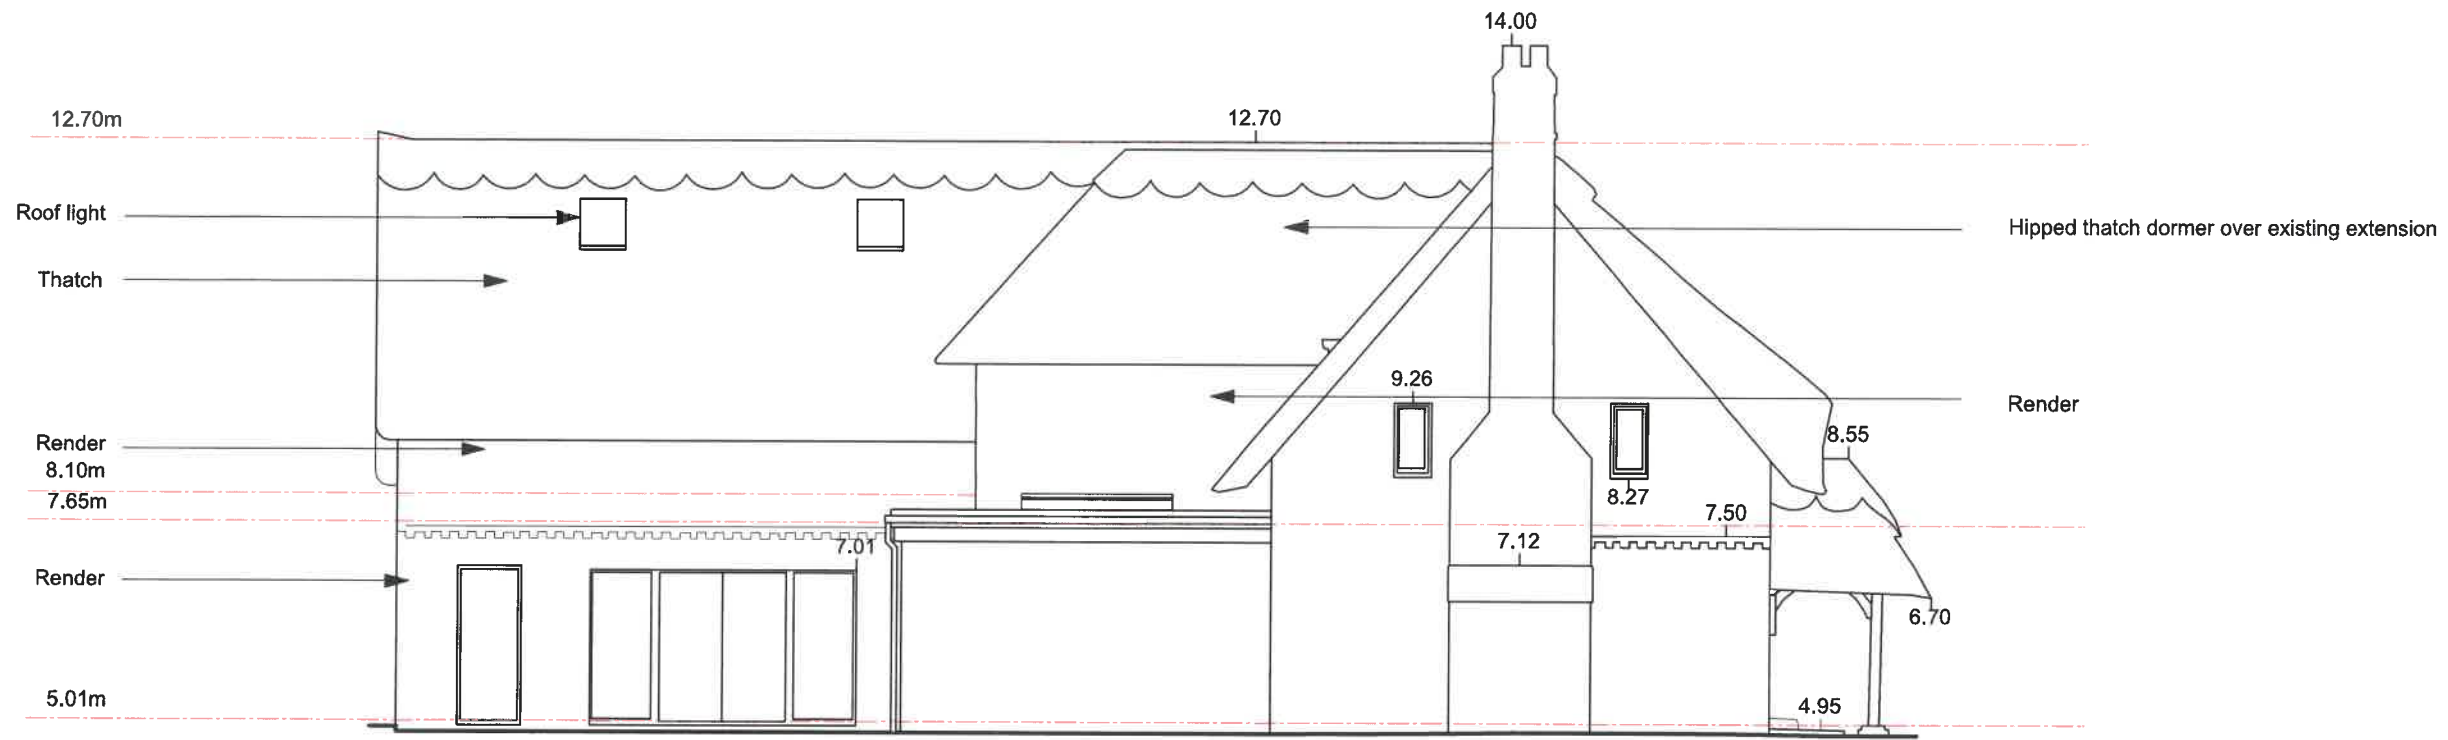

WEST ELEVATION

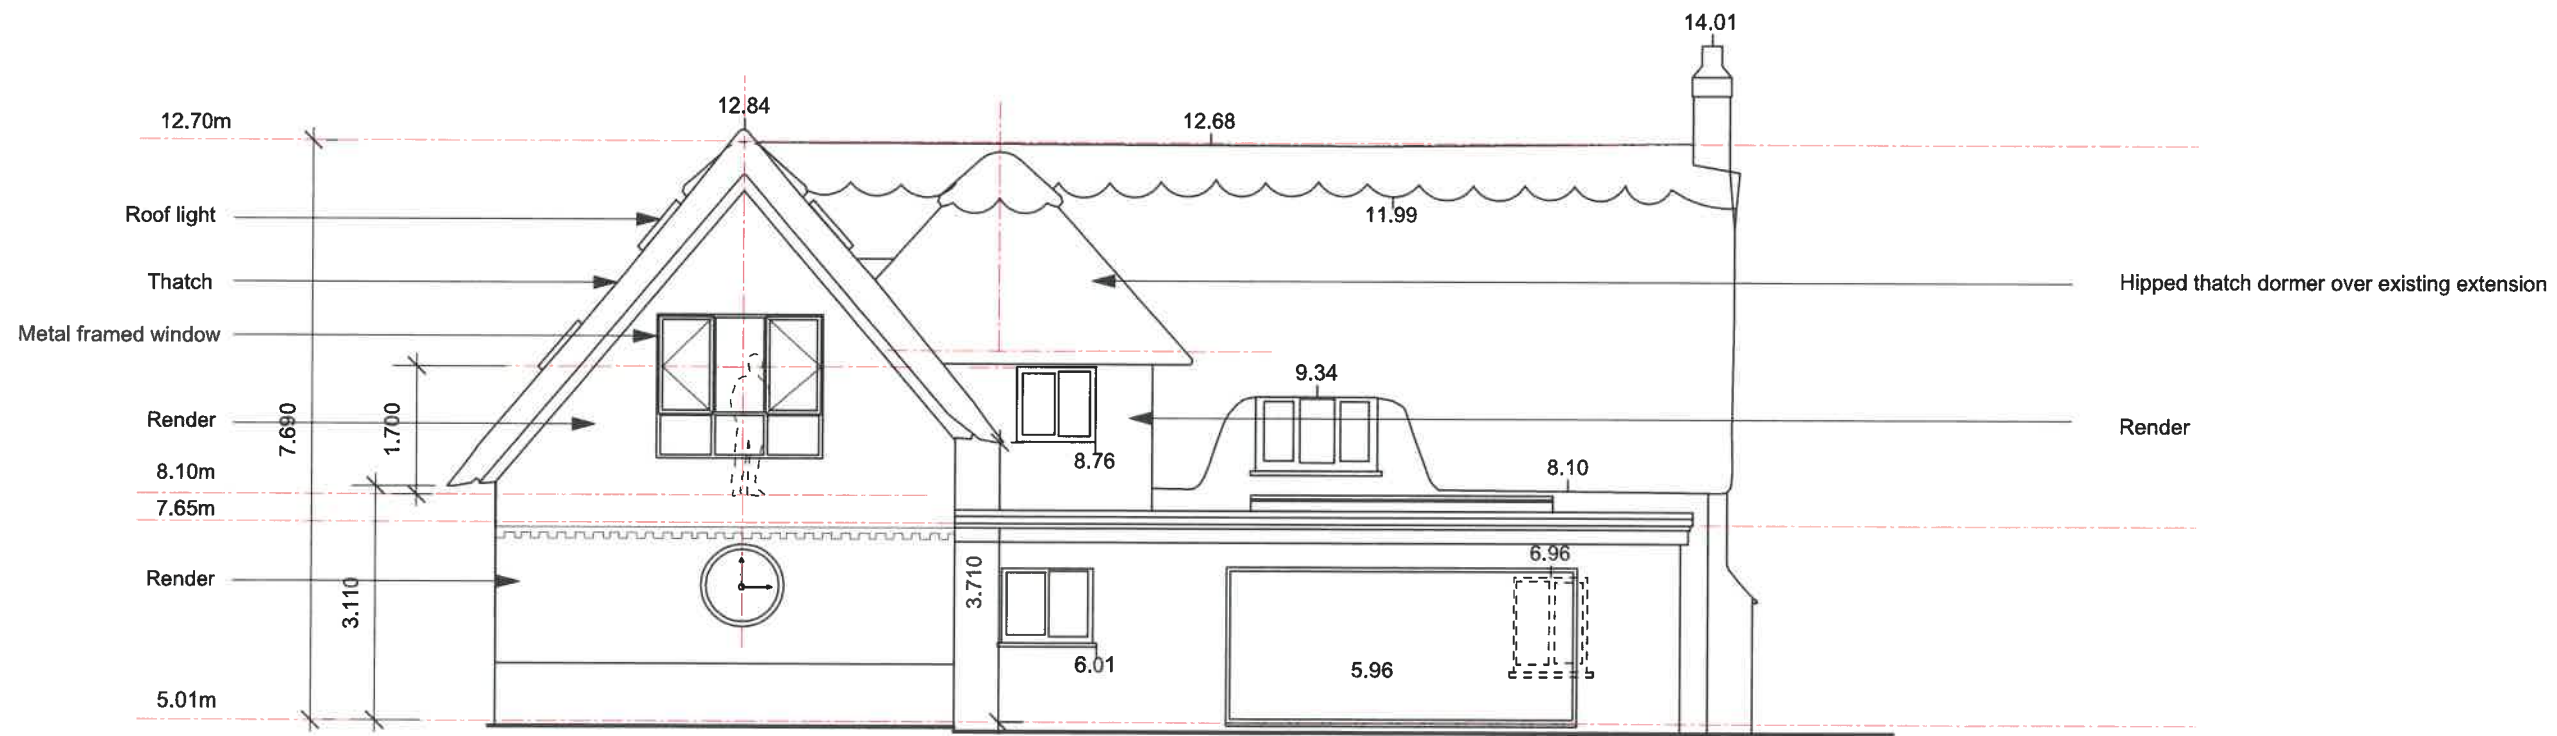

NORTH ELEVATION

