

NOTES



Revision		
Rev	Notes	Date
A	Planning Submission	09.11.20

KEY

- Proposed walls
- Existing walls
- Existing removed
- Boundary line
- Level line
- Proposed drainage
- 1.5m Head height
- 1.8m Head height

JOB TITLE

Demolition of existing 2 storey dwelling and construction of new 2 storey 4 bedroom dwelling with habitable loft and all associated works.

STATUS

Planning Drawings

DRAWING TITLE

Proposed Section

CLIENT

George Bevis

SCALE

1 : 100 at A3

DRAWN

MH


DATE

Nov 2020


CHECKED

AE

DRAWING NO. B59051 - 3300 A

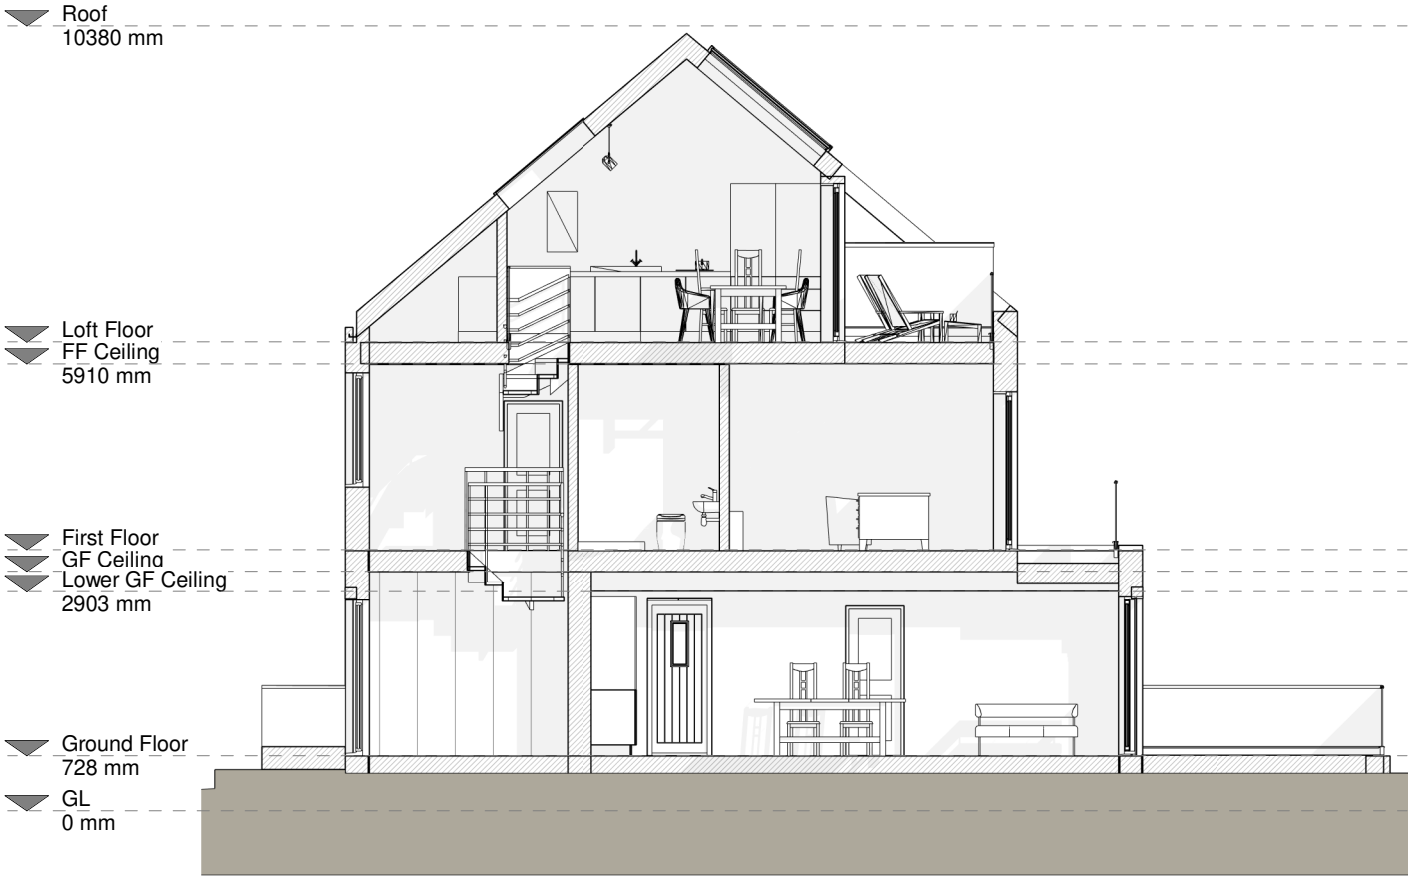

Section A-A

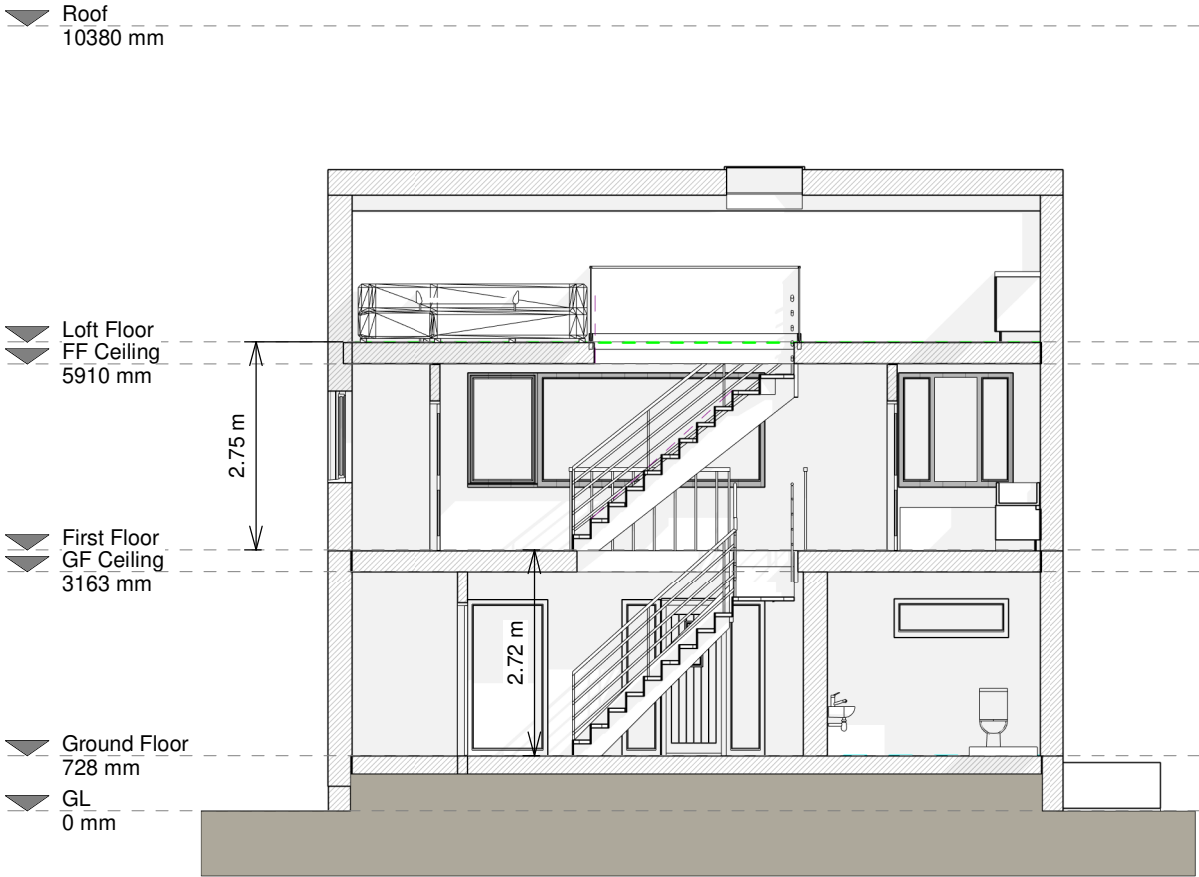

Section B-B

