




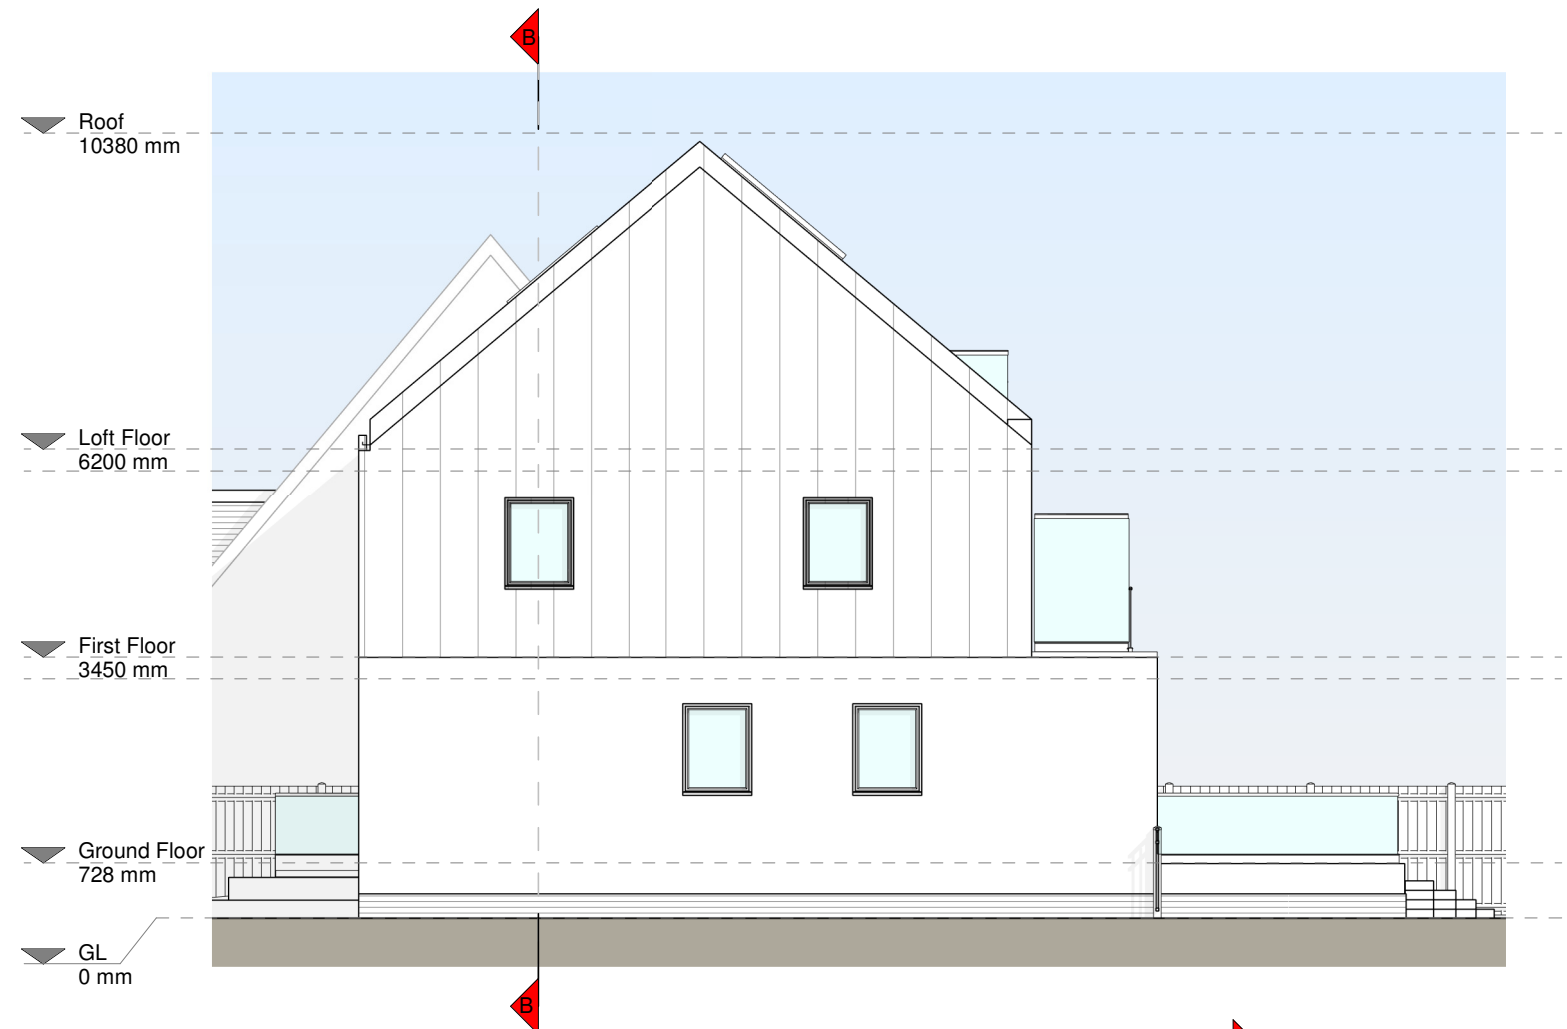

Left Side Elevation

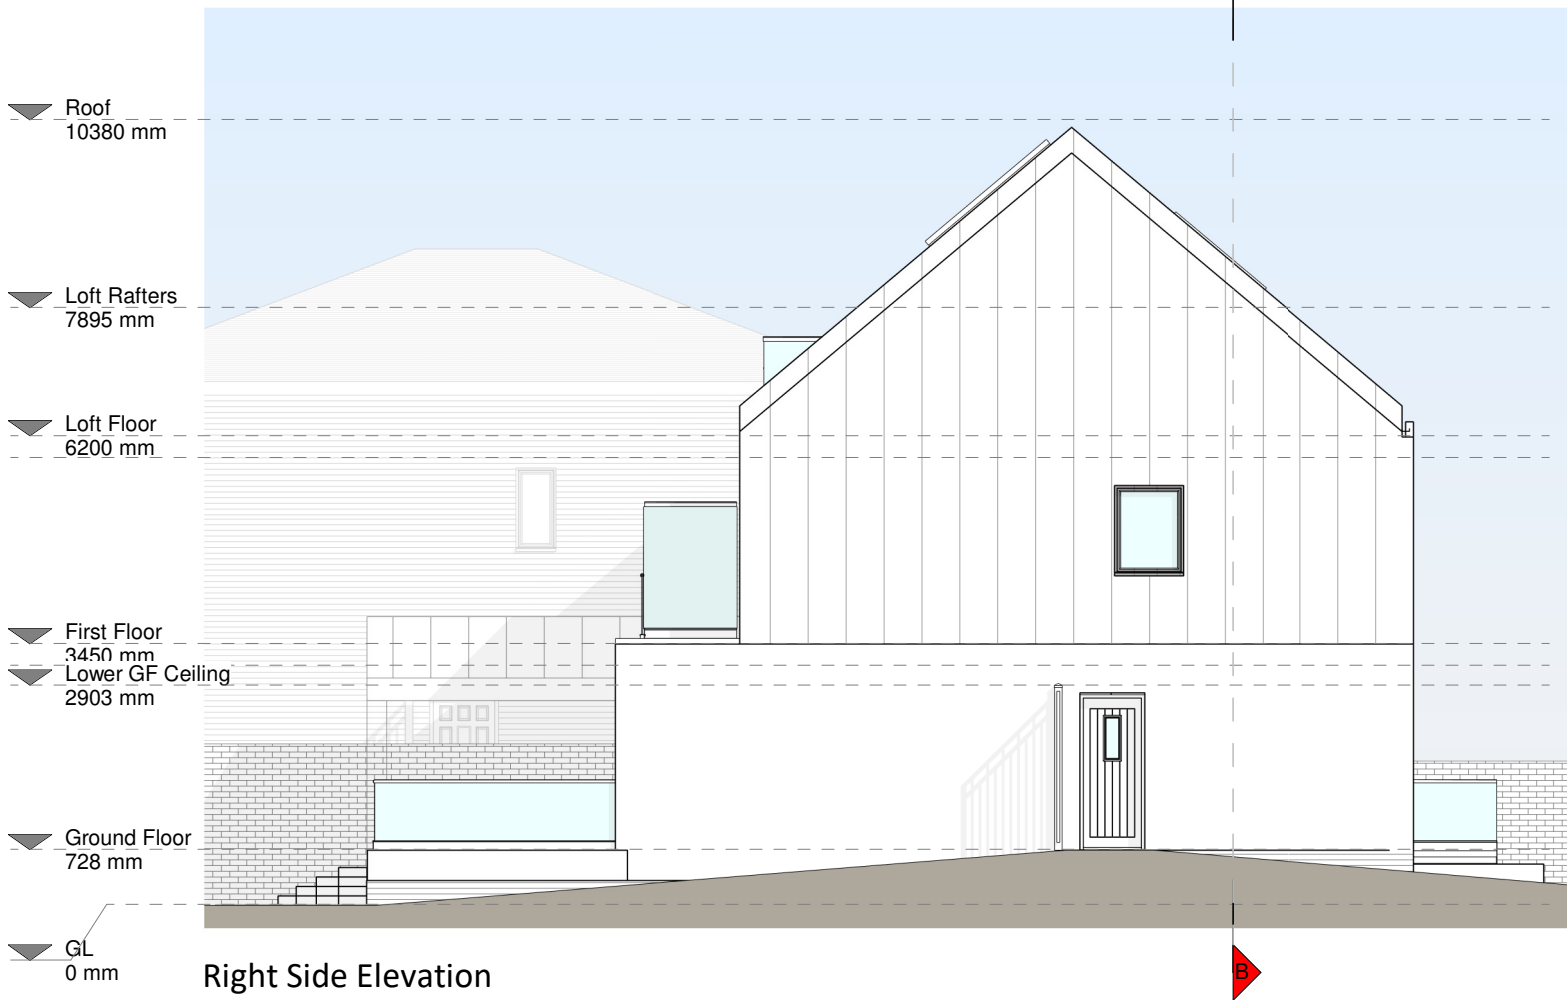

Right Side Elevation

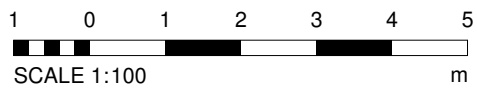


CONTACT
www.resi.co.uk
hello@resi.co.uk

Copyright in the design and this drawing is the property of RESI. Reproduction in whole or in part is forbidden without written sanction of RESI. This drawing must be read in conjunction with all other relevant documentation and drawings.

RESI accepts no liability for any expense, loss or damage of whatsoever nature and however arising from any variation which has not been referred to them and their approval obtained.

Print out to actual scale. Do not scale from this drawing, only figured dimensions are to be used. All dimensions to be cross-checked on-site prior to manufacture and construction. Any discrepancies to be reported to RESI immediately.

- NOTES**
- Proposed:
- Brickwork/Walls - White painted brick plinth, white coloured render, Zinc clad walls and roof
 - Pitched Roof - Zinc clad roof
 - Flat Roof - Decking finish tbc
 - Windows - Powder coated black windows
 - Doors - Powder coated black doors
 - RWP / Gutter / Fascia - Concealed RWP's

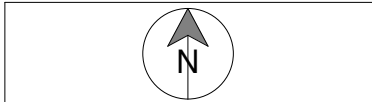

Revision		
Rev	Notes	Date
A	Planning Submission	09.11.20
B	Planning Ammendments	24.11.20

KEY

---	Boundary line	---	Level line
[]	Existing removed	[]	Neighboring context

JOB TITLE

Demolition of existing 2 storey dwelling and construction of new 2 storey 4 bedroom dwelling with habitable loft and all associated works.

STATUS

Planning Drawings

DRAWING TITLE

Proposed Elevations

CLIENT

George Bevis

SCALE 1 : 100 at A3	DRAWN MH
-------------------------------	--------------------

DATE Nov 2020	CHECKED AE
-------------------------	----------------------

DRAWING NO. B59051 - 3201 B