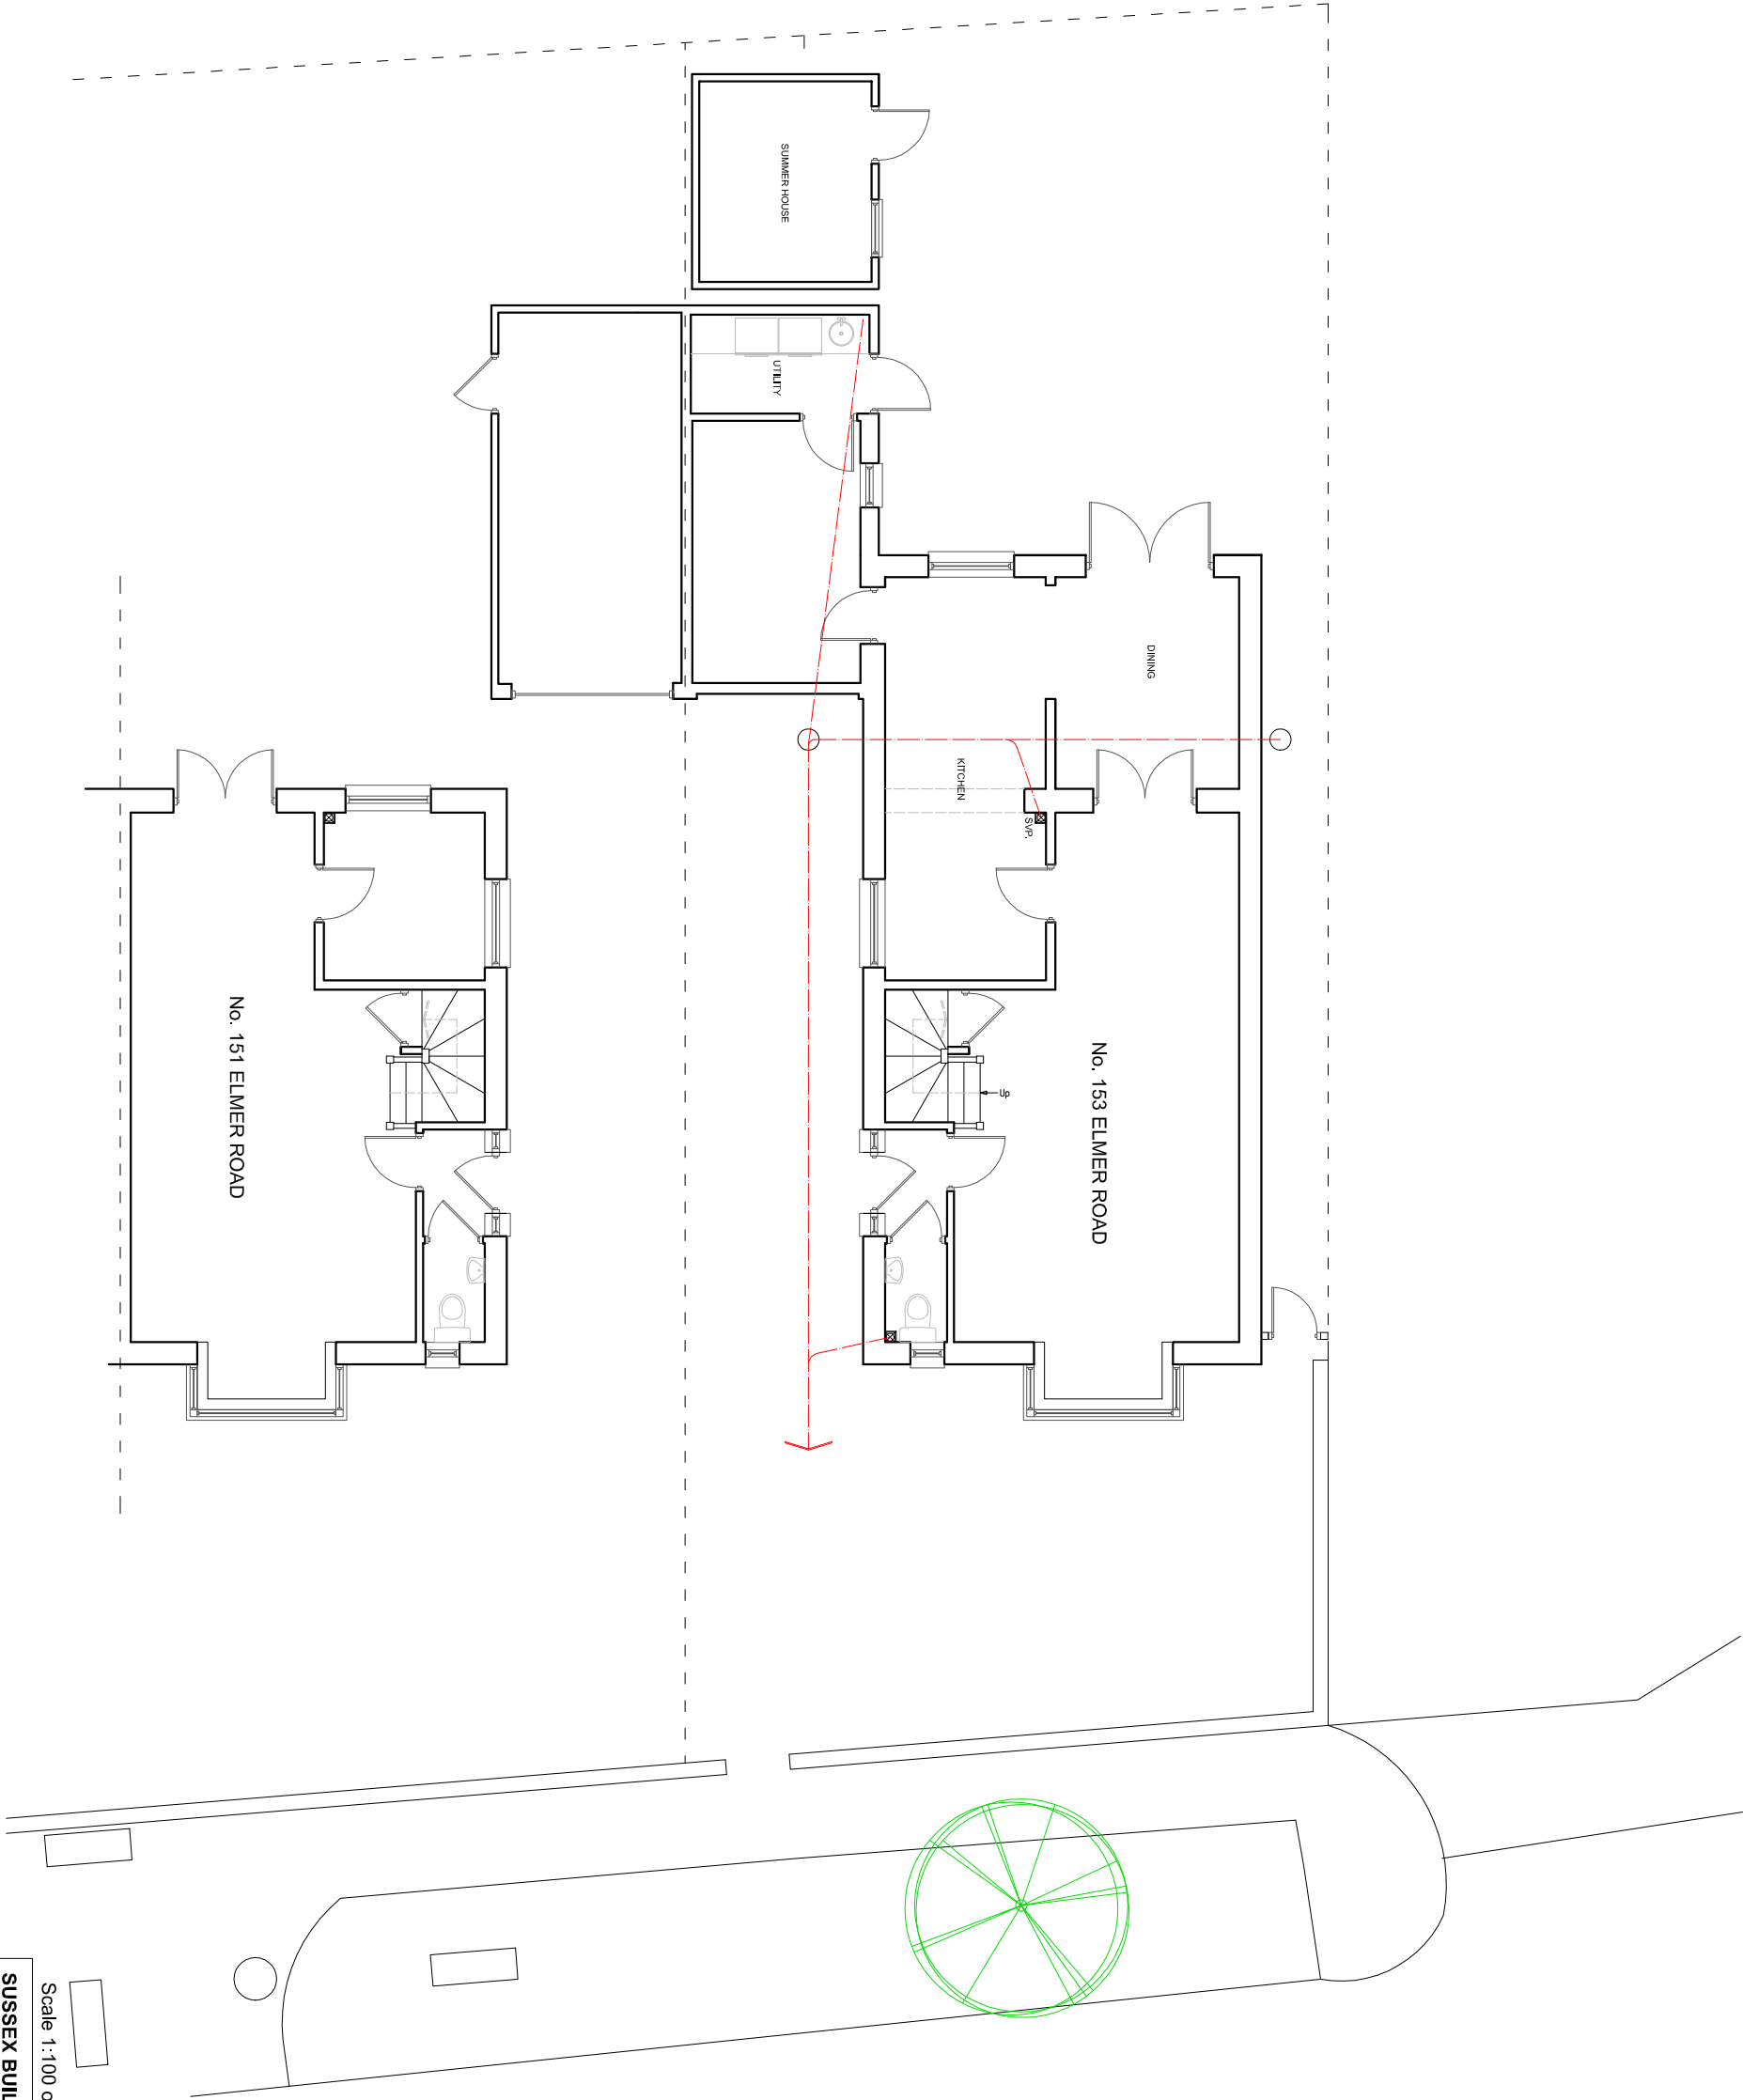


EXISTING PLOT PLAN

Scale 1:100 on A3

SUSSEX BUILDING CONSULTANCY LIMITED

153 ELMER ROAD, ELMER,
BOGNOR REGIS, WEST SUSSEX.

SCALE - 1/100 REV - DATE - 05/05/2021

Partner
LABC

3 NORTHGATE ROAD
BOGNOR REGIS
PO21 3LE
TEL - (01243) 861379