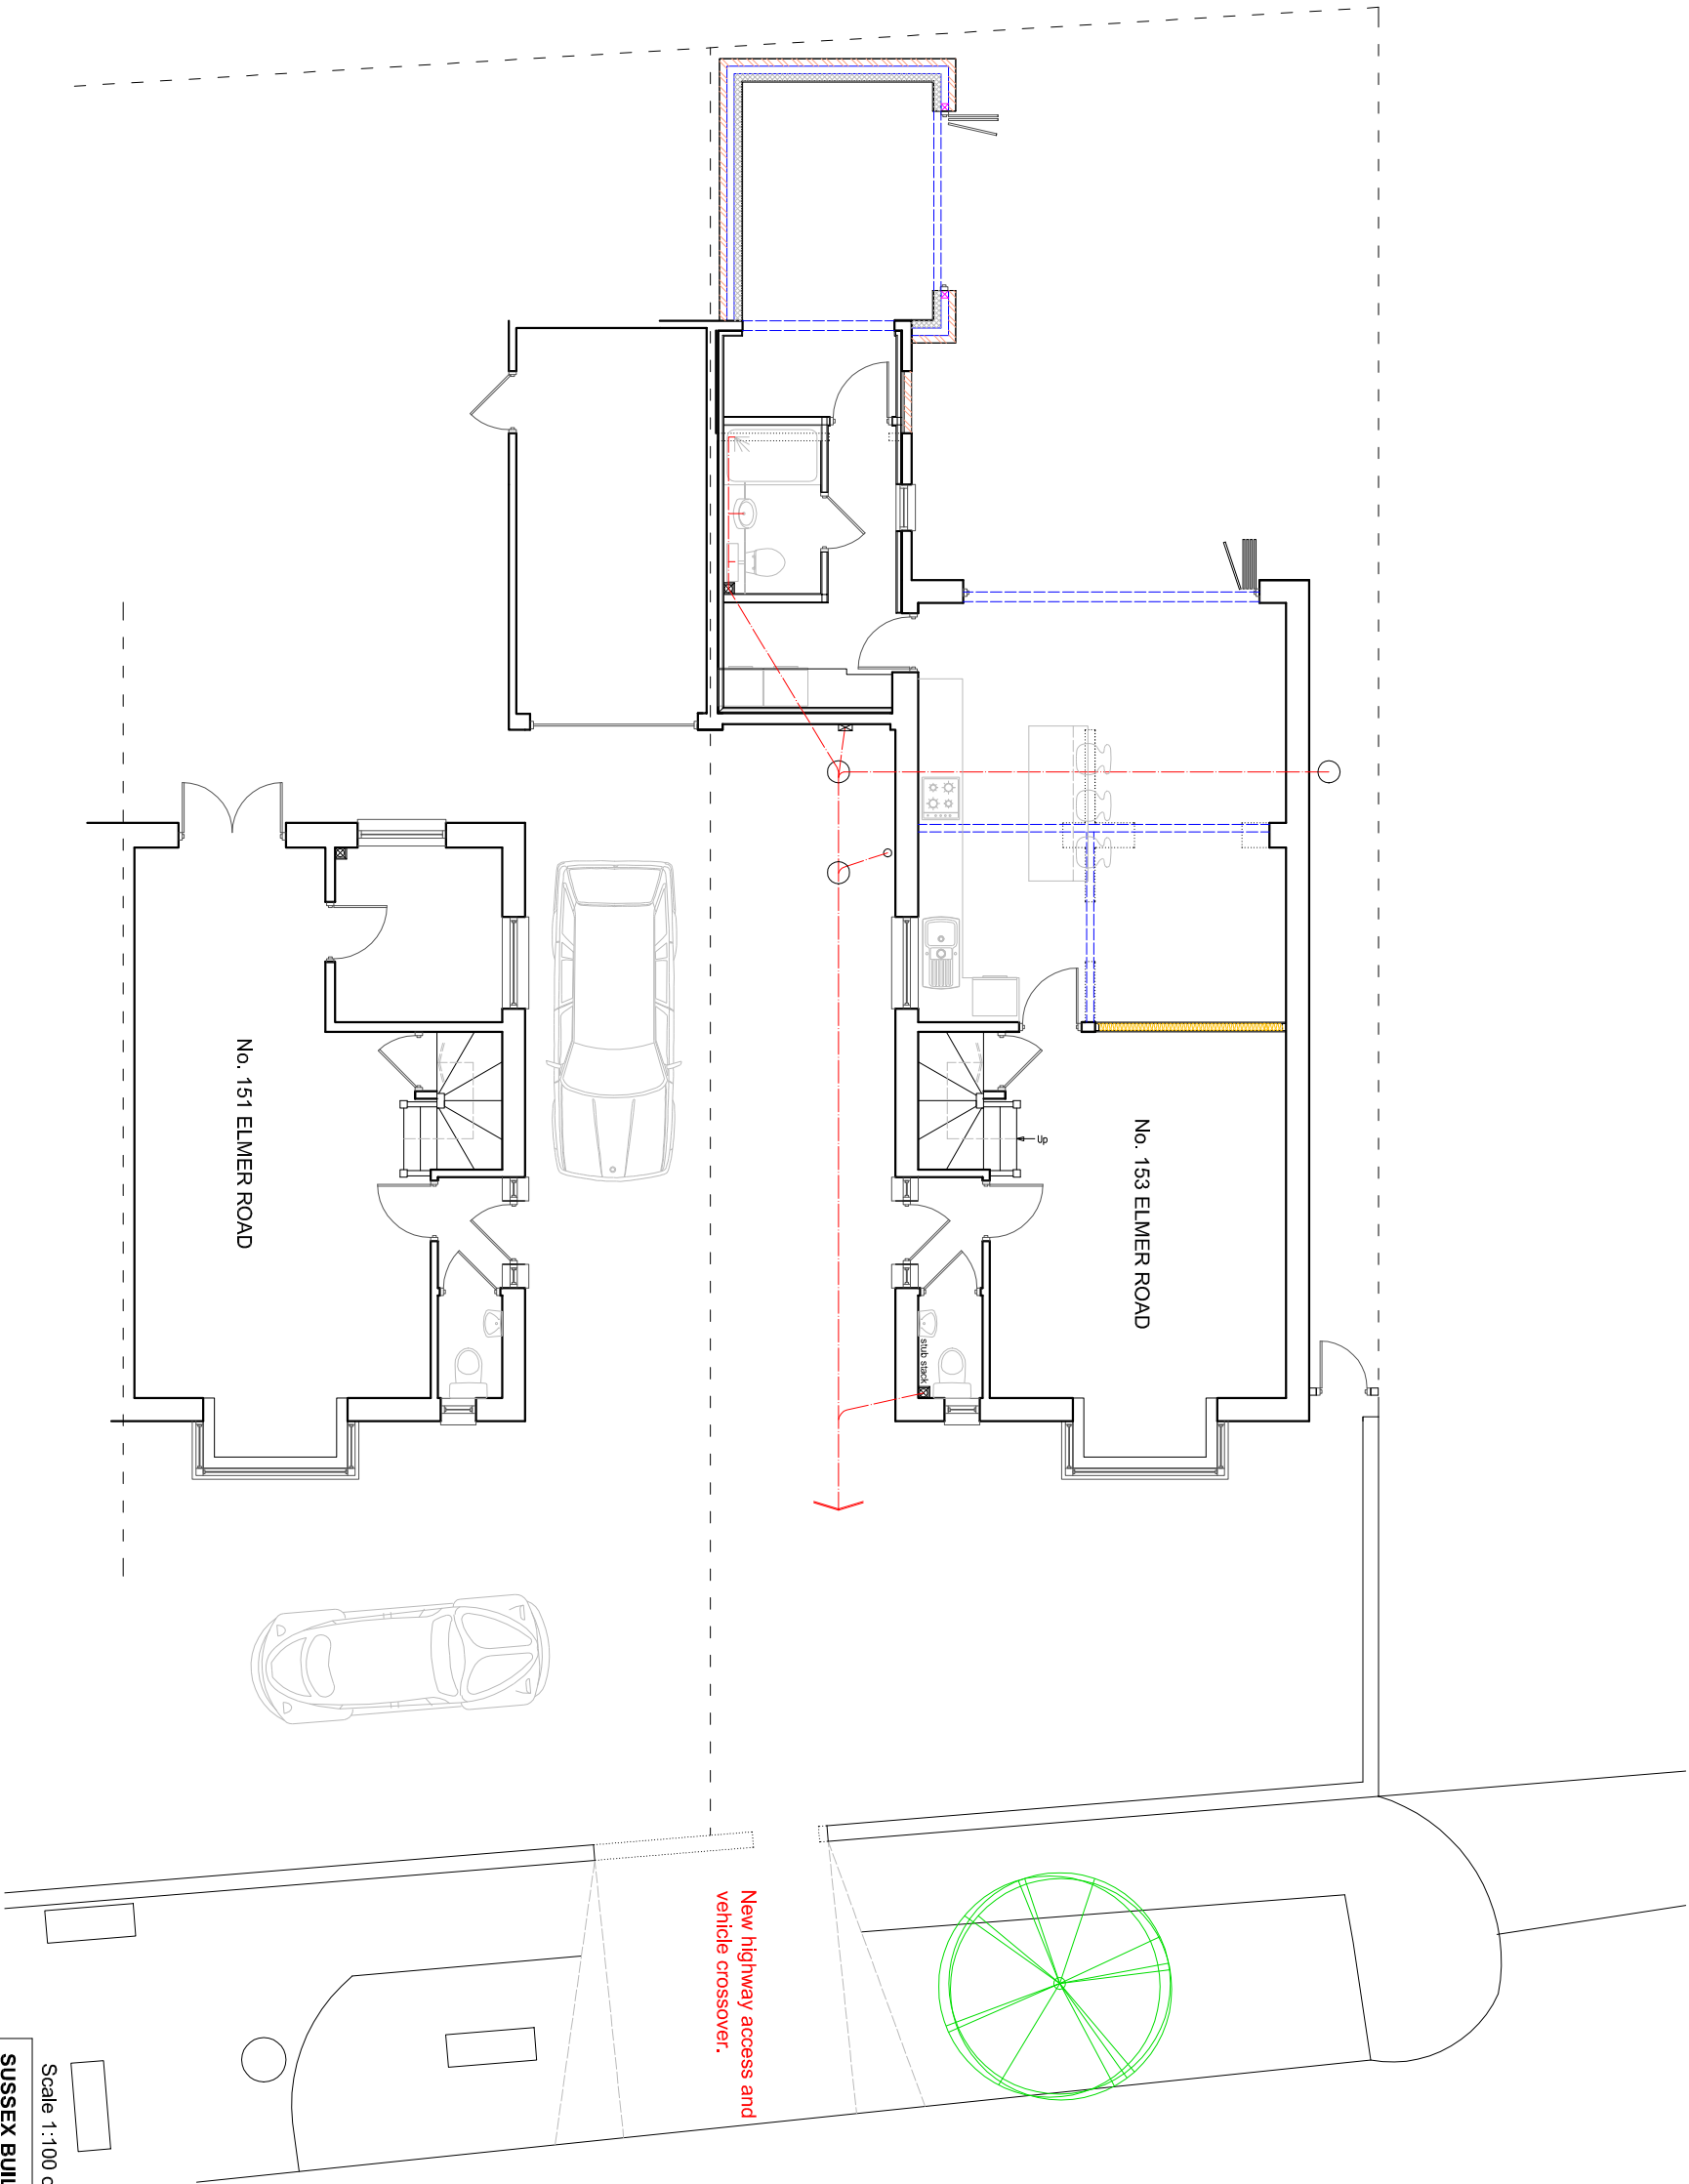


PROPOSED PLOT PLAN

Scale 1:100 on A3

SUSSEX BUILDING CONSULTANCY LIMITED

153 ELMER ROAD, ELMER,
BOGNOR REGIS, WEST SUSSEX.

SCALE - 1/100 REV - A DATE - 17/06/2021



LABC
partner
1 NORTHGATE ROAD
BOGNOR REGIS
TEL: (01243) 861079