






Ordnance Survey (c) Crown Copyright 2021. All rights reserved. Licence number 100022432

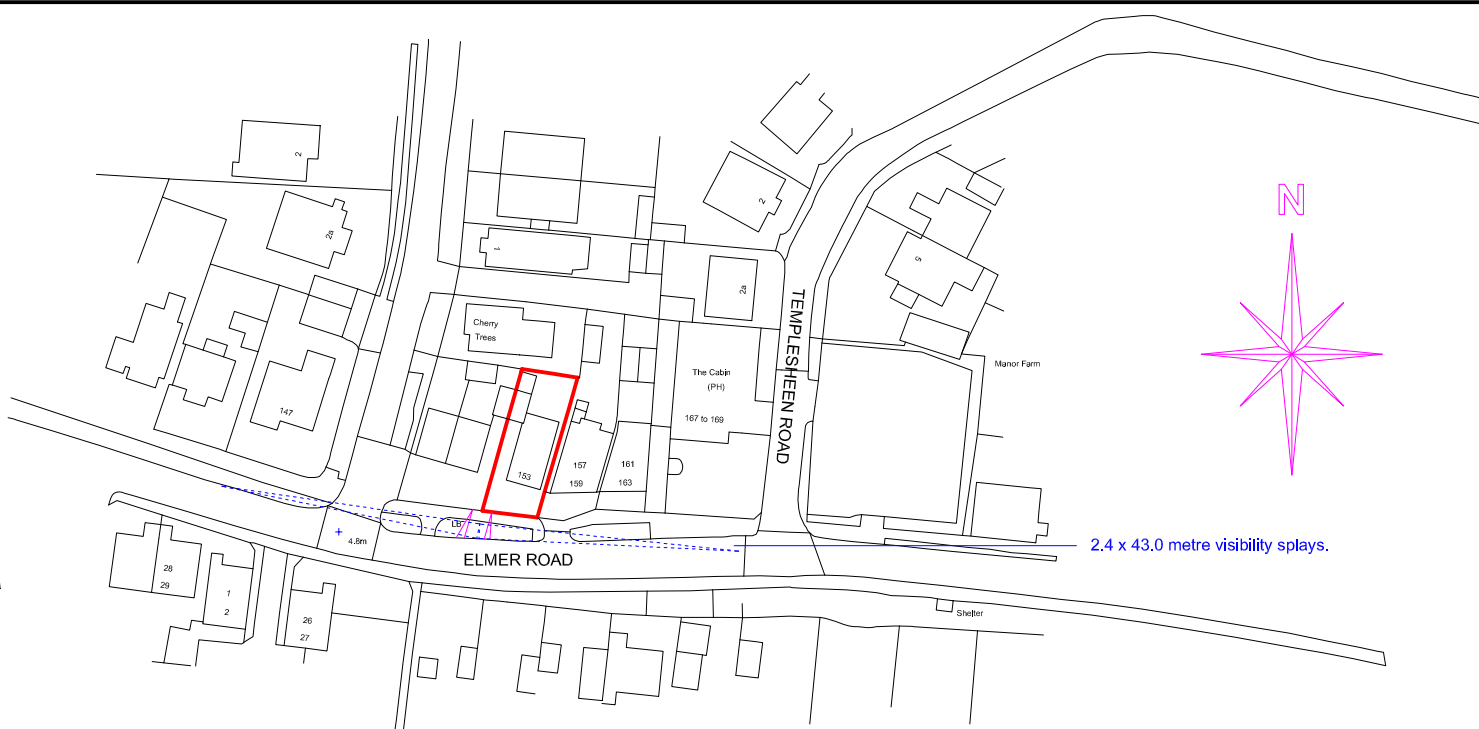

LOCATION PLAN - 1/1250

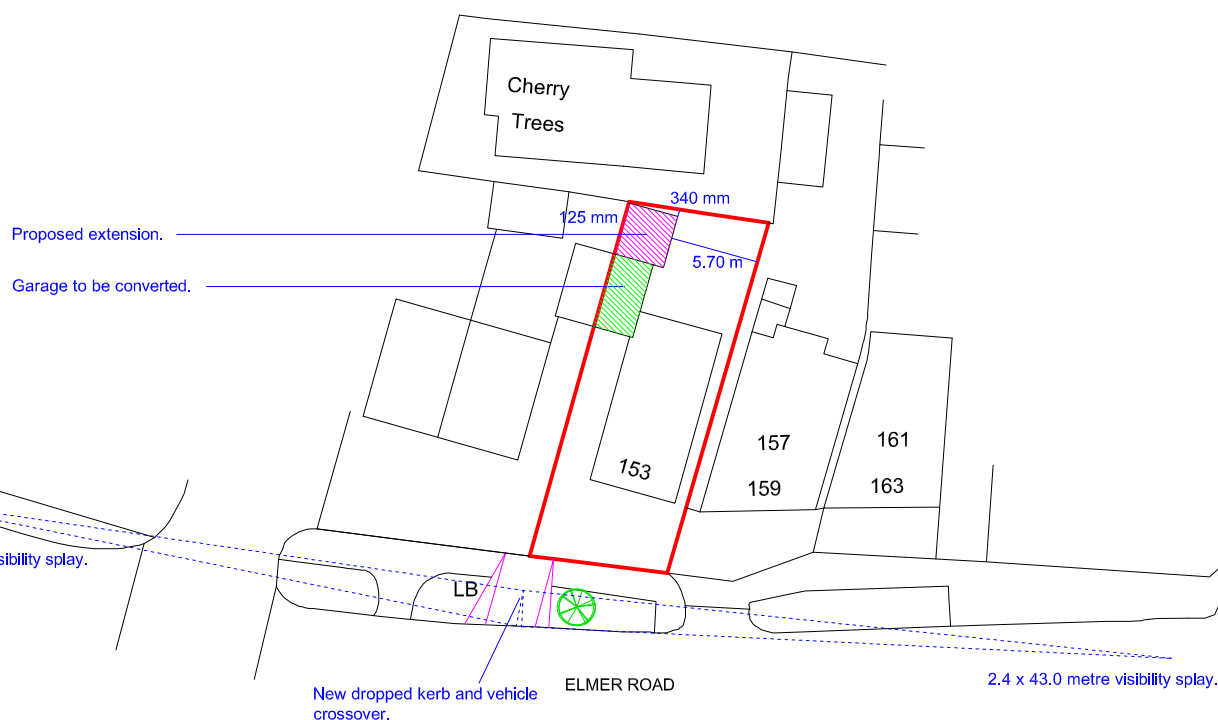

SITE PLAN - 1/500

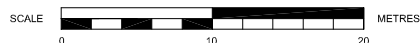

SUSSEX BUILDING CONSULTANCY LIMITED

153 ELMER ROAD, MIDDLETON,
BOGNOR REGIS, WEST SUSSEX.

SCALE - 1/1250 REV - D DATE - 27/07/2021



3 NORTHCOTE ROAD
BOGNOR REGIS
PO21 5LZ

TEL/FAX - (01243) 861379