ARUN DISTRICT COUNCIL M/86/23/NMA

PROPOSED



South Elev Scale 1:100 @ A3



East Elev Scale 1:100 @ A3



North Elev Scale 1:100 @ A3

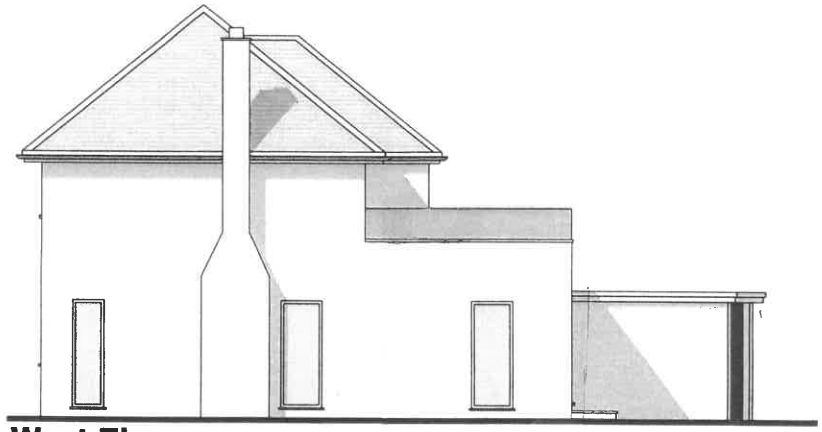

West Elev Scale 1:100 @ A3

SCALE BAR 1:100 @ A3

0 5 10

© jbarchitecture, all rights reserved.
Use figured dimensions only.
All dimensions are to be checked on site before any work is carried out. Please contact the Architect immediately regarding any discrepancies discovered on site.

B	Amended	05.09.23

jbA

JB ARCHITECTURE
The Bricks, Manor Farm Barns
Chichester, West Sussex,
PO20 7PL

T: 01243 785342
E: admin@jbarch.co.uk
W: www.jbarch.co.uk

Project

49 Southdean Drive
Middleton on Sea
PO22 7TB

Drawing

Proposed Elevations

Drawn By: NSE	Scale: @ A3
Date: 27 Sept 2023	Revision: C

Drawing No.
D6015 - DPA - 006