
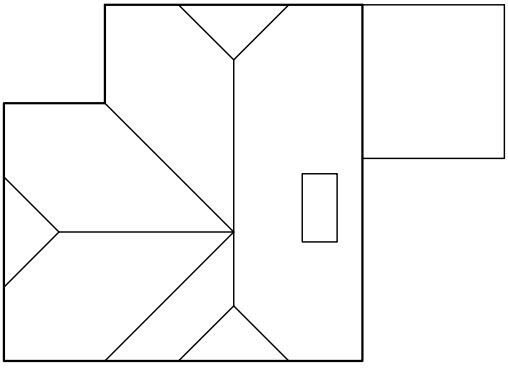
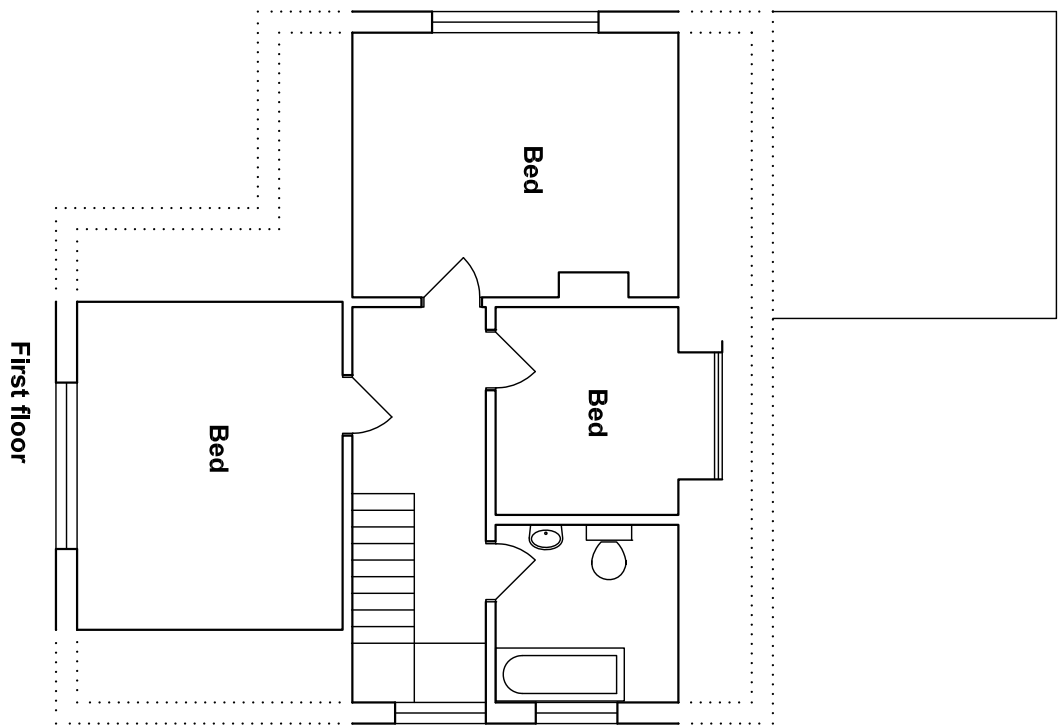
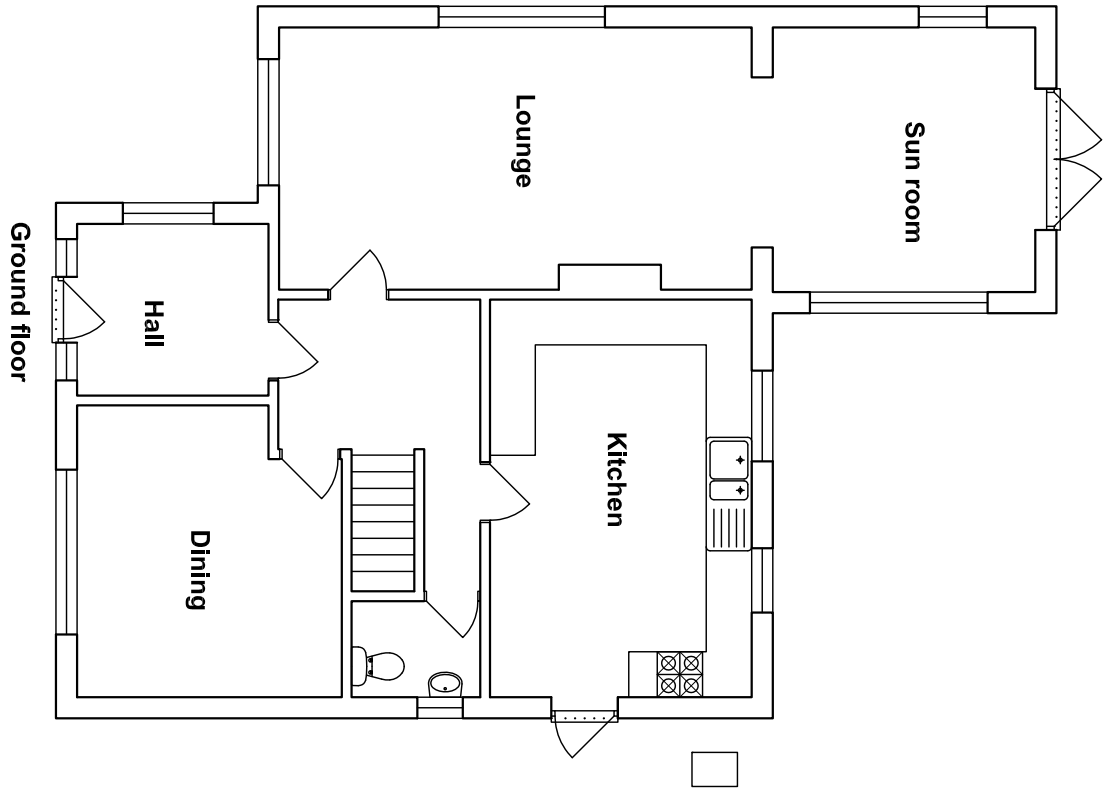
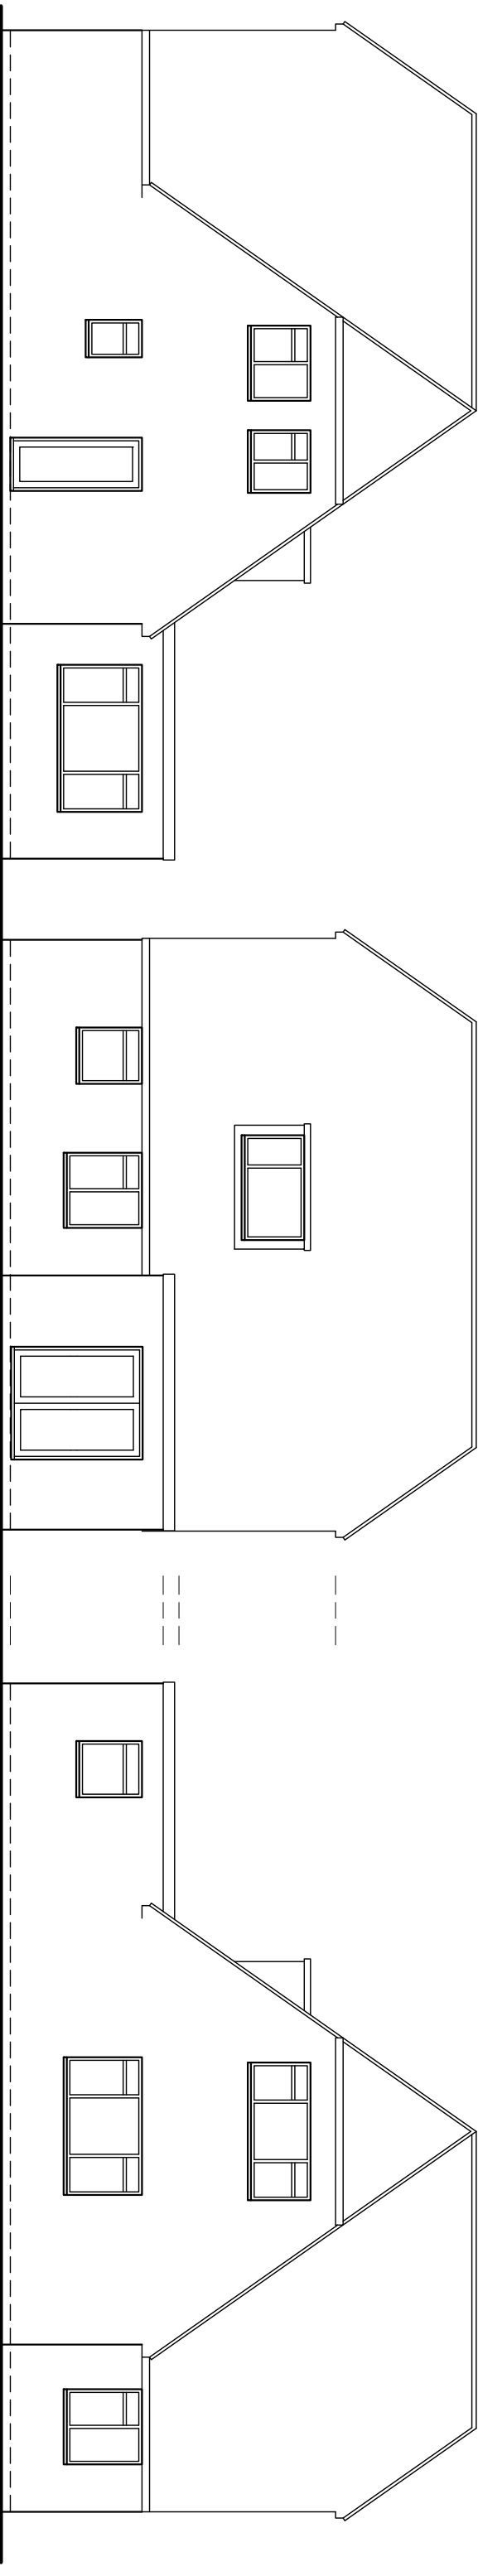


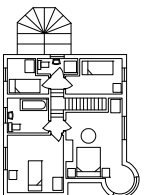

Amendments:—

Bryceson Shaw Associates <i>Surveyors and Designers</i> 2 Wellesley Court, Fitzalan Road, Littlehampton, West Sussex BN17 5JW Tel: 01903 734381 Mobile: 07889 651301 E-mail: brycesonshaw@btinternet.com 	
Project: Proposed extension; 6 Templeshreen Road, Middleton-on-Sea PO22 6JB	
Drawing: Plans and elevations as existing	
For: Mr. Punt	
Drawn: PKS	Date: June 2015
Scales: 1:100 1:200	No: 1769/01/01
To scale when printed on A3	