
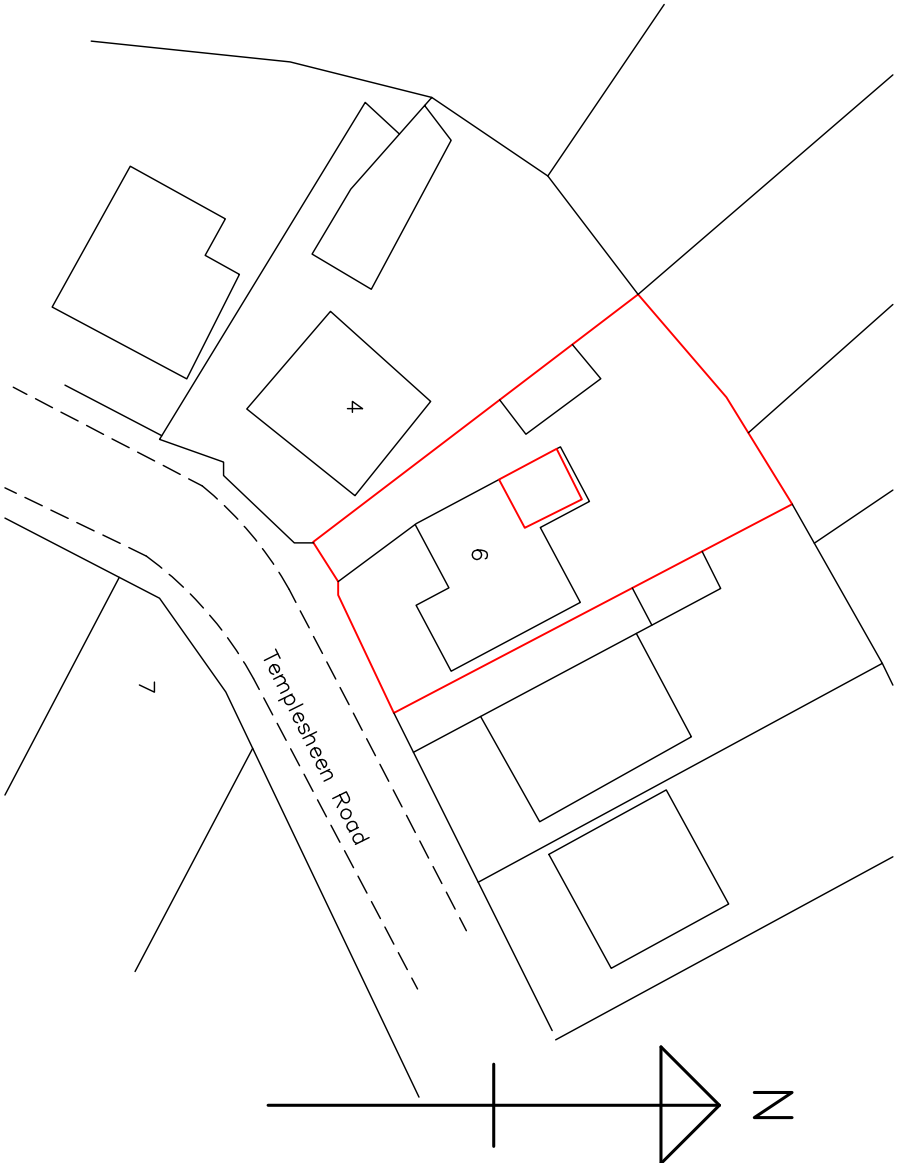
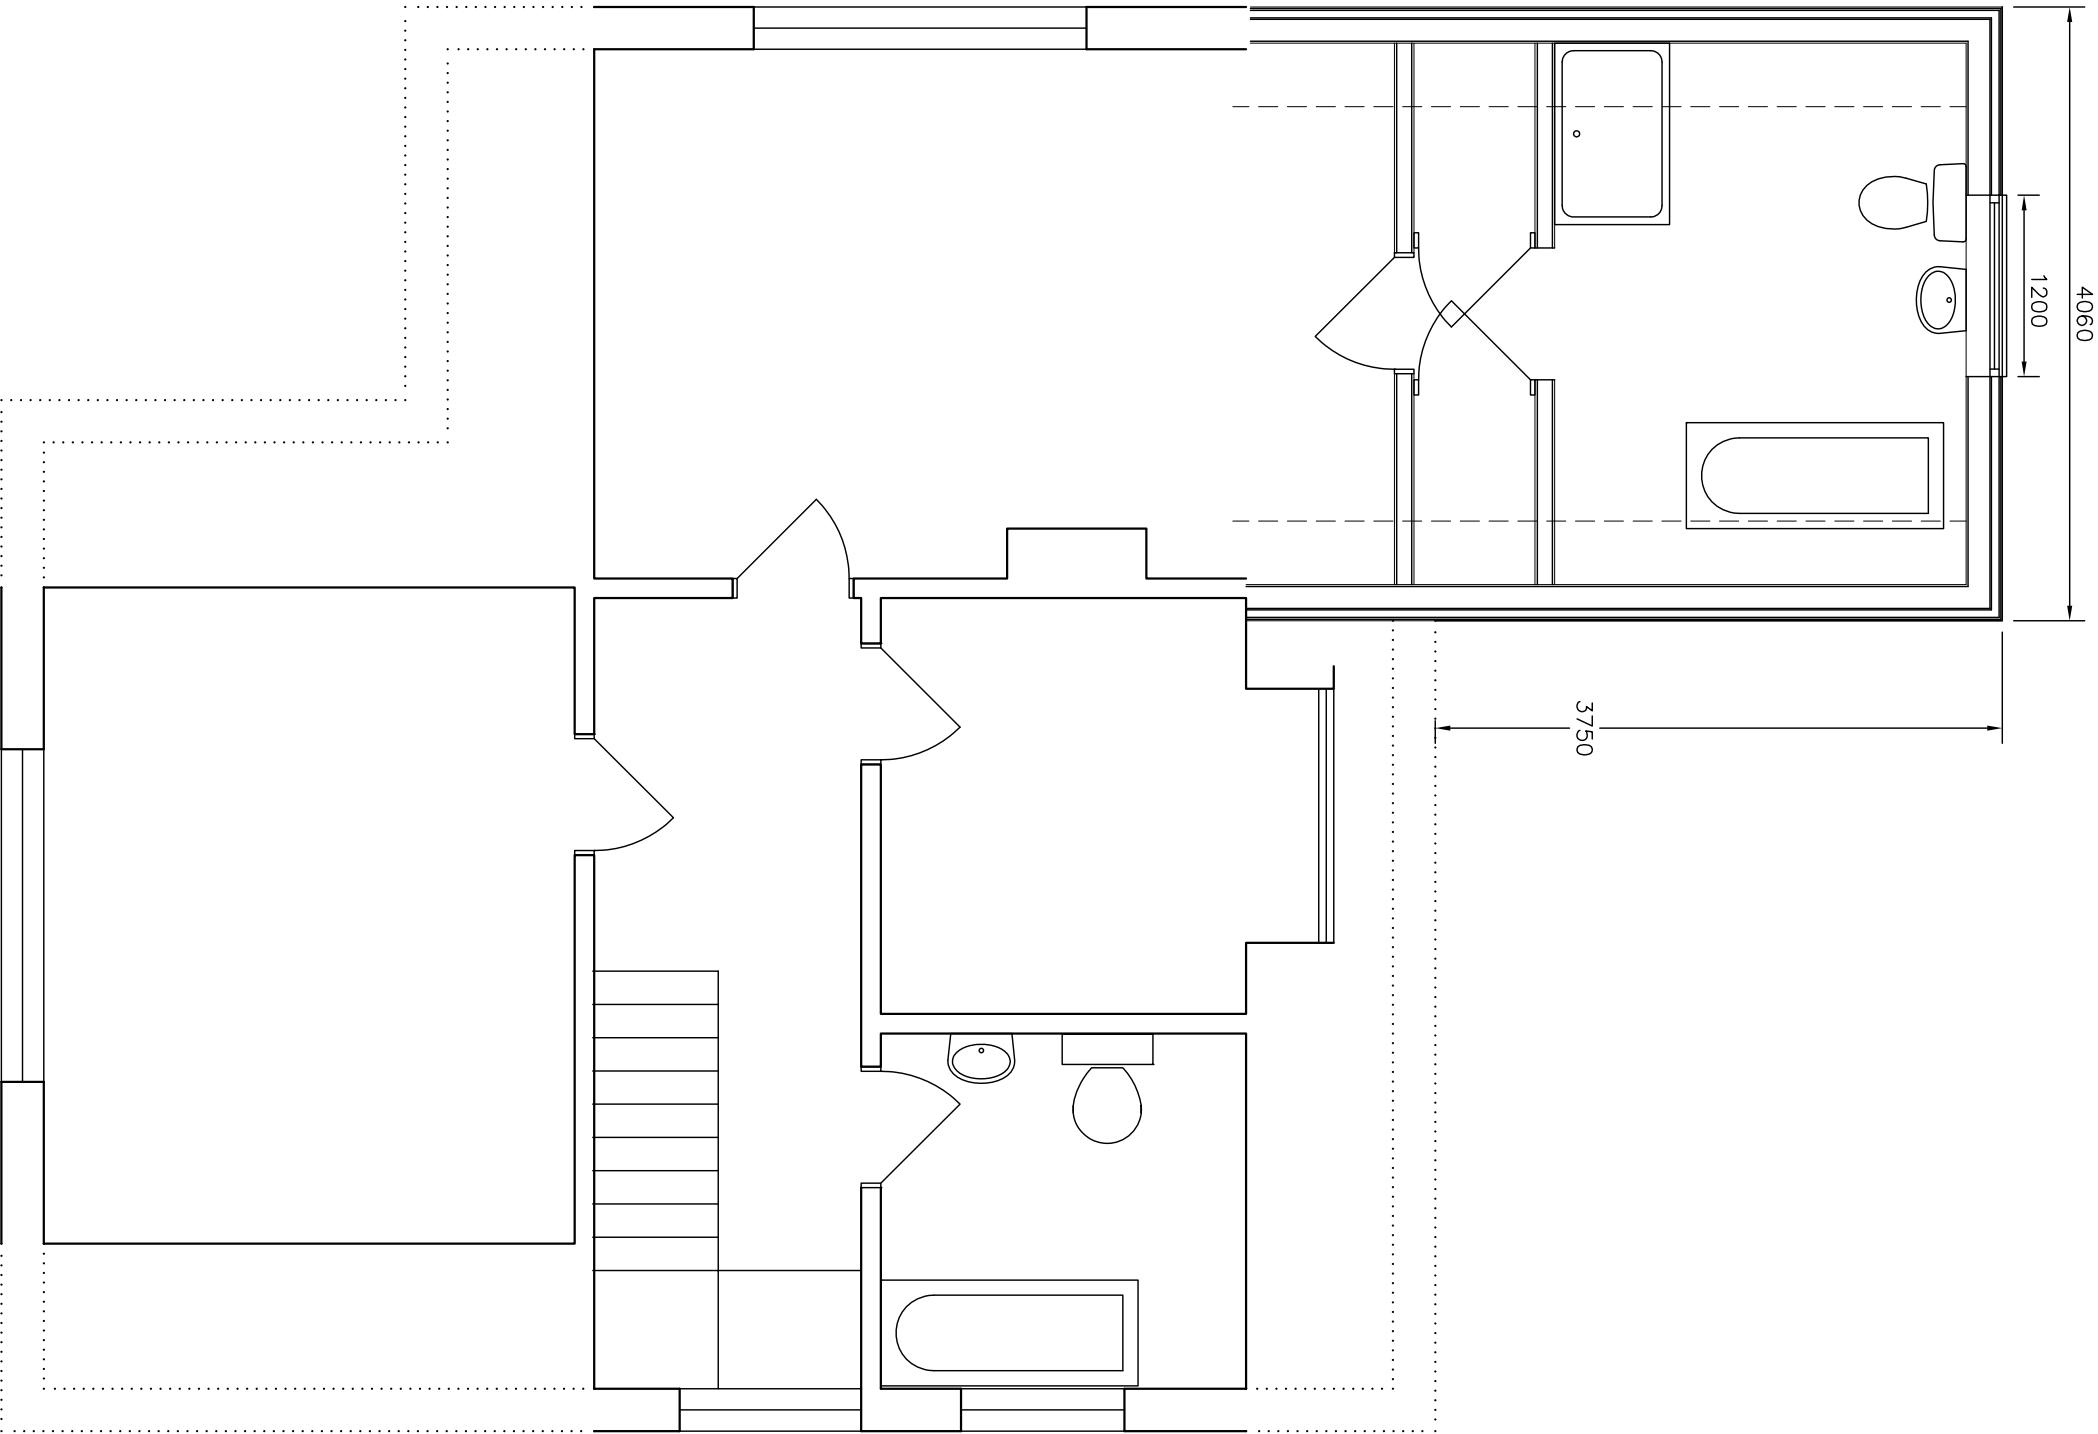


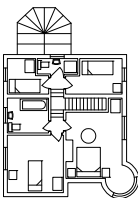

Amendments: –

<i>Bryceson Shaw Associates</i> <i>Surveyors and Designers</i> 2 Wellesley Court, Fitzalan Road, Littlehampton, West Sussex BN17 5JW Tel. 01903 734381 Mobile: 07889 651301 E-mail: brycesonshaw@btinternet.com		
Project: Proposed extension; 6 Templesheen Road, Middleton-on-Sea PO22 6JB		
Drawing: First floor and block plan		
For: Mr. Punt		
Drawn: PKS	Date: June 2015	
Scales: 1:50 1:500	No: 1769/01/03	
To scale when printed on A3		