

25 West Close, Middleton-on-Sea
PROPOSED

NOTES:







Dimensions to be checked on site before commencing work. Any discrepancies shall be reported to the architect immediately.

Do not scale from these drawings except for planning purposes.

Use figured dimensions only.

Where applicable this drawing is to be read in conjunction with other consultants' drawings.

All drawings to be read in conjunction with specification and all other drawings including structural engineer and mechanical and electrical drawings / specification

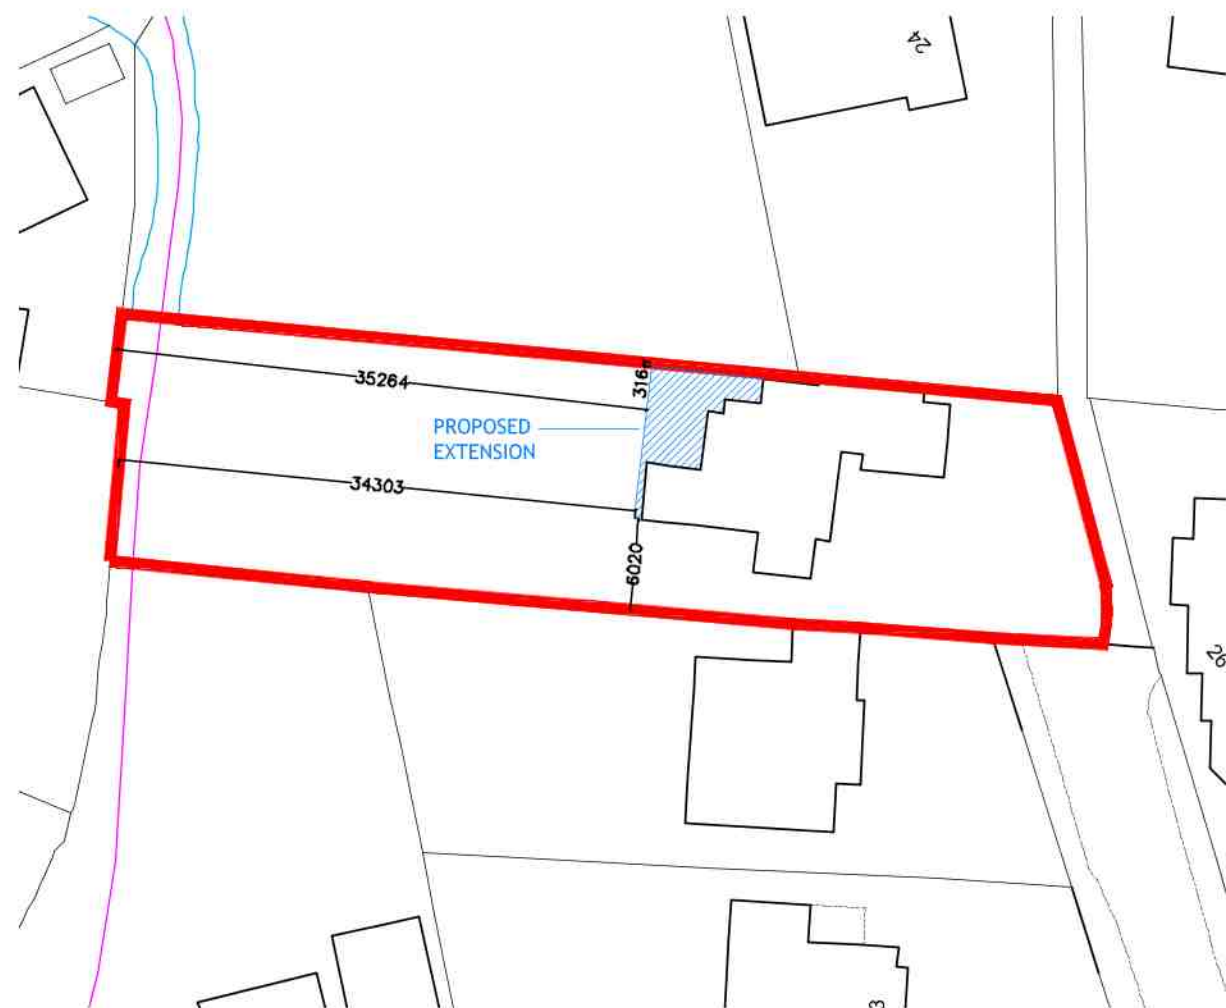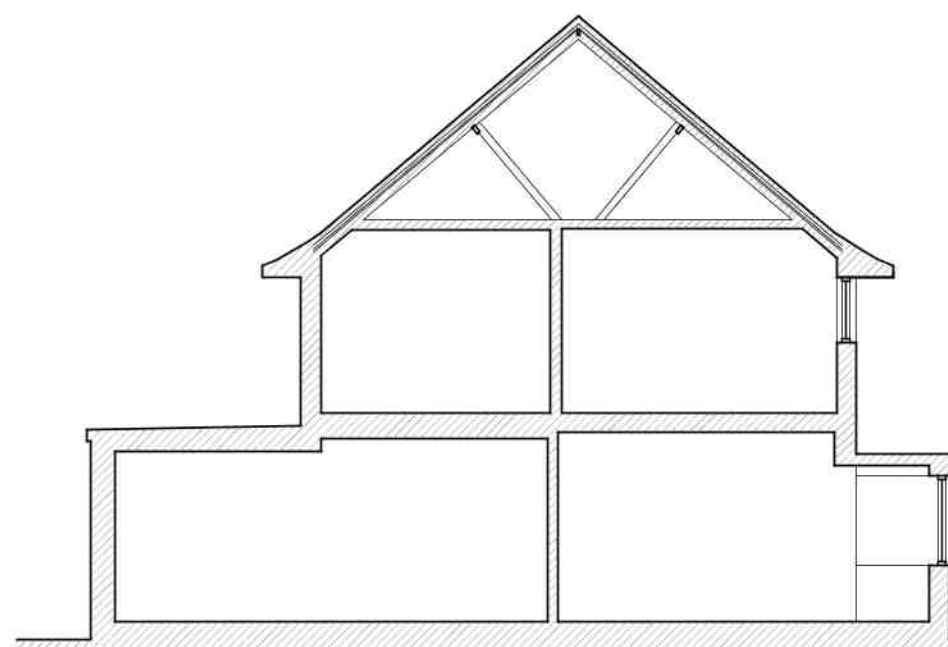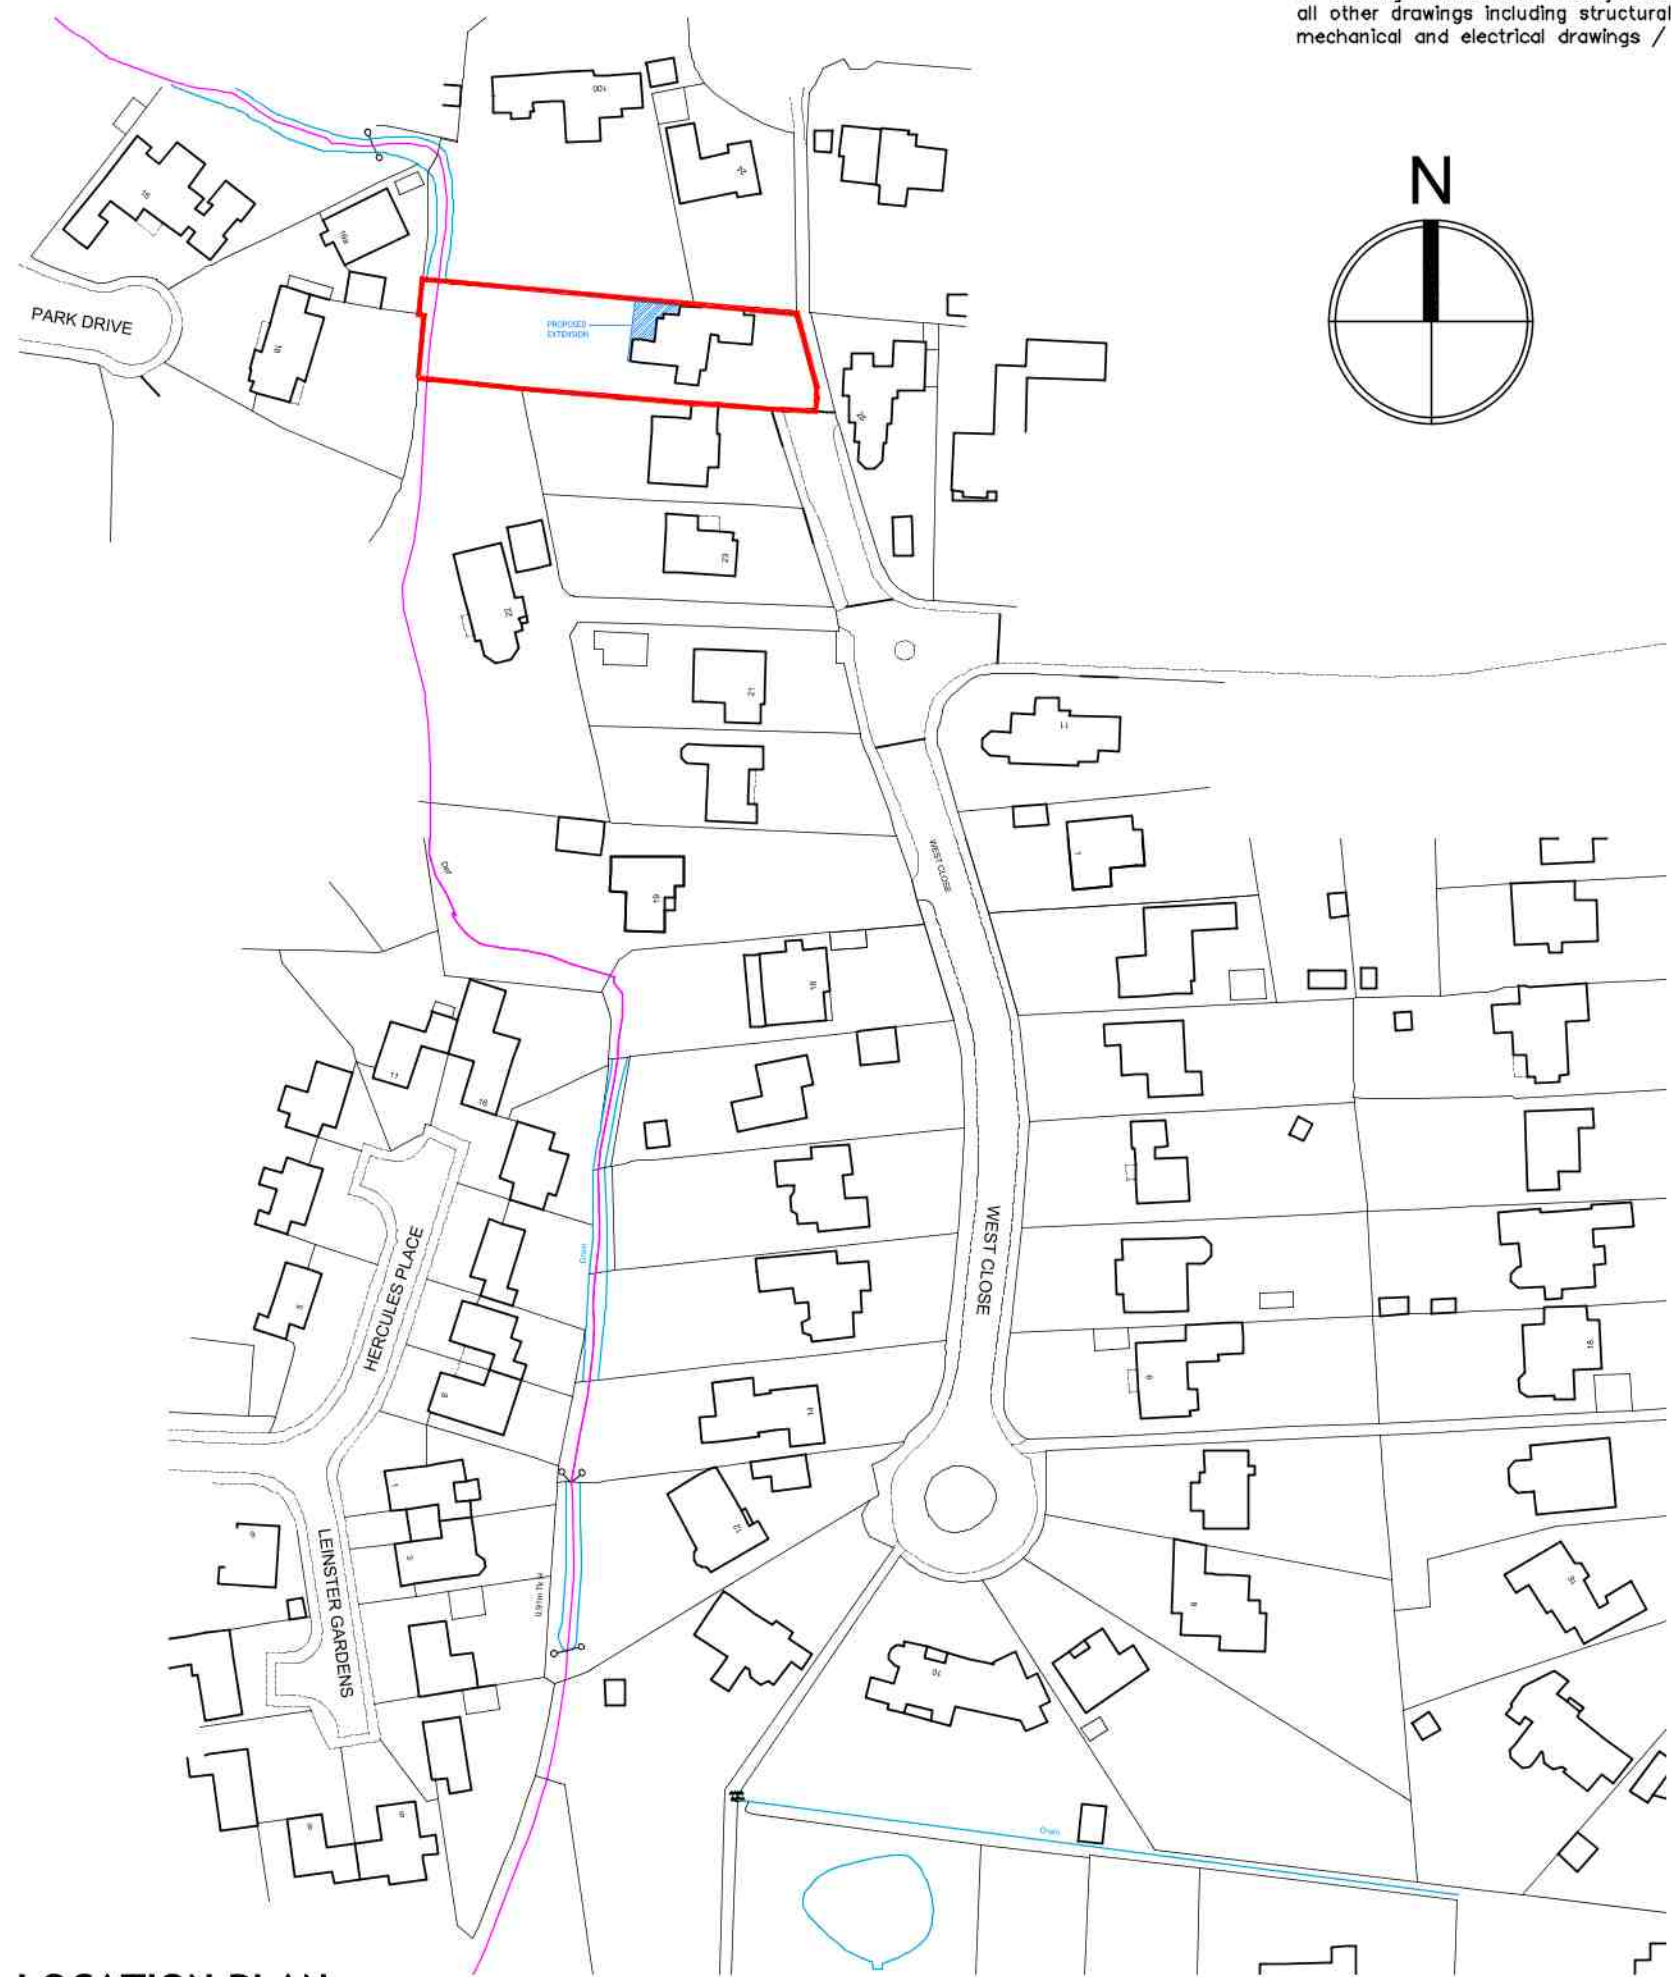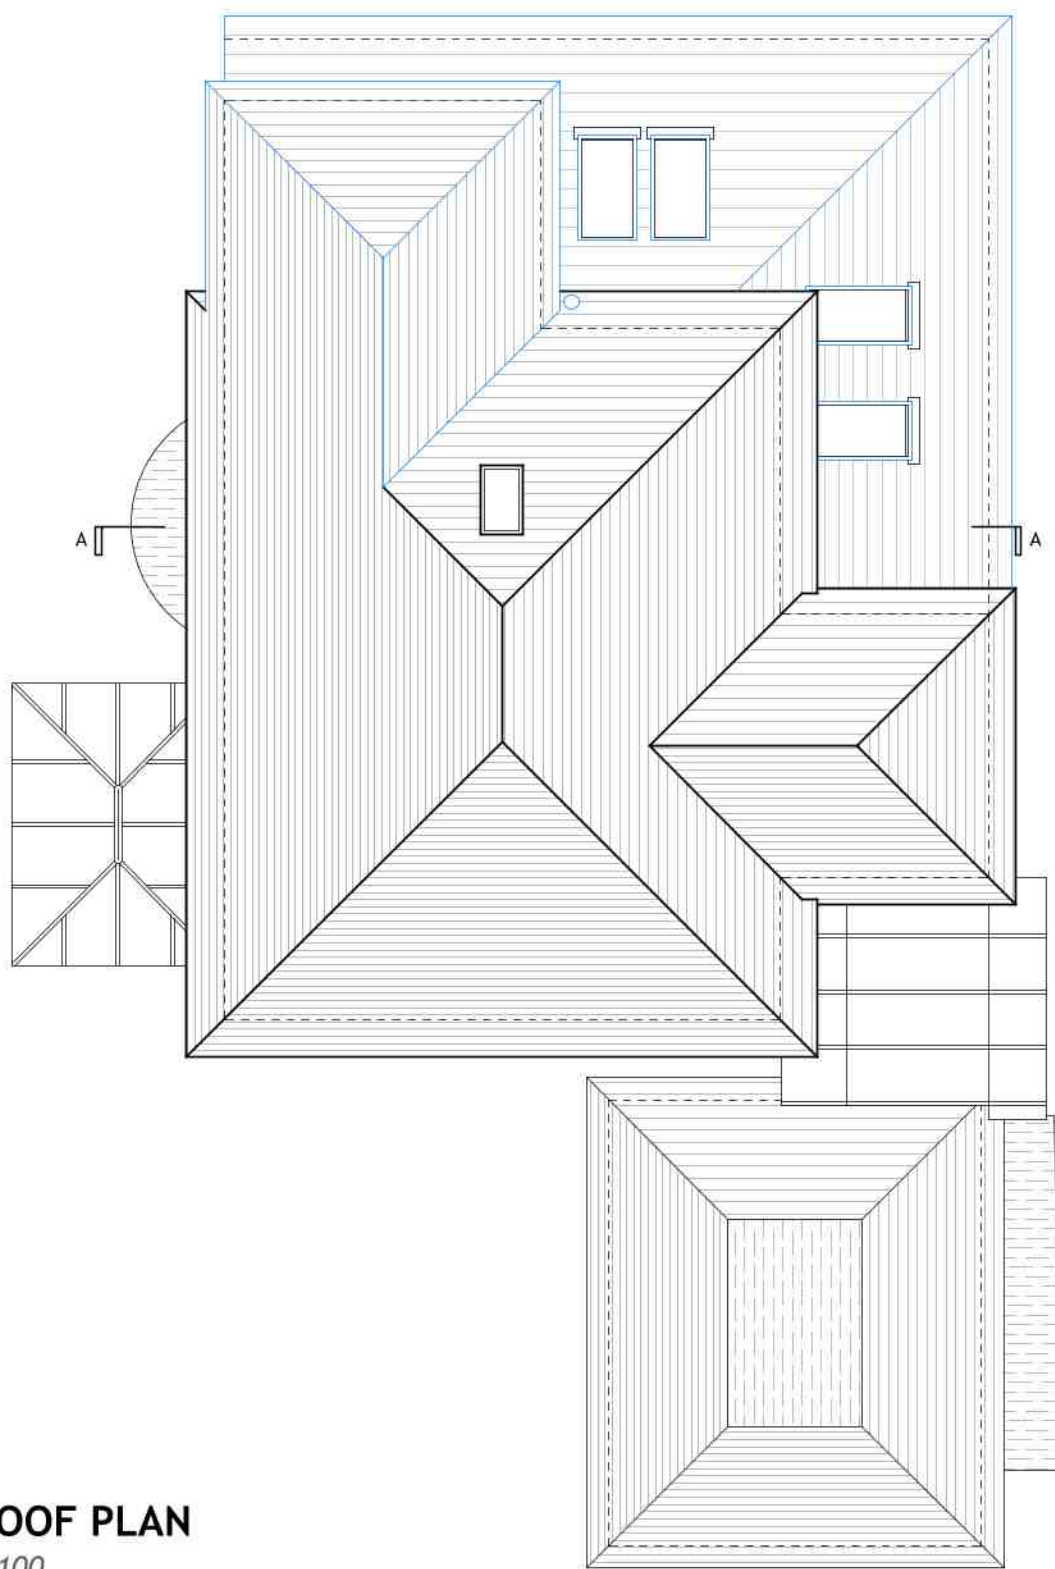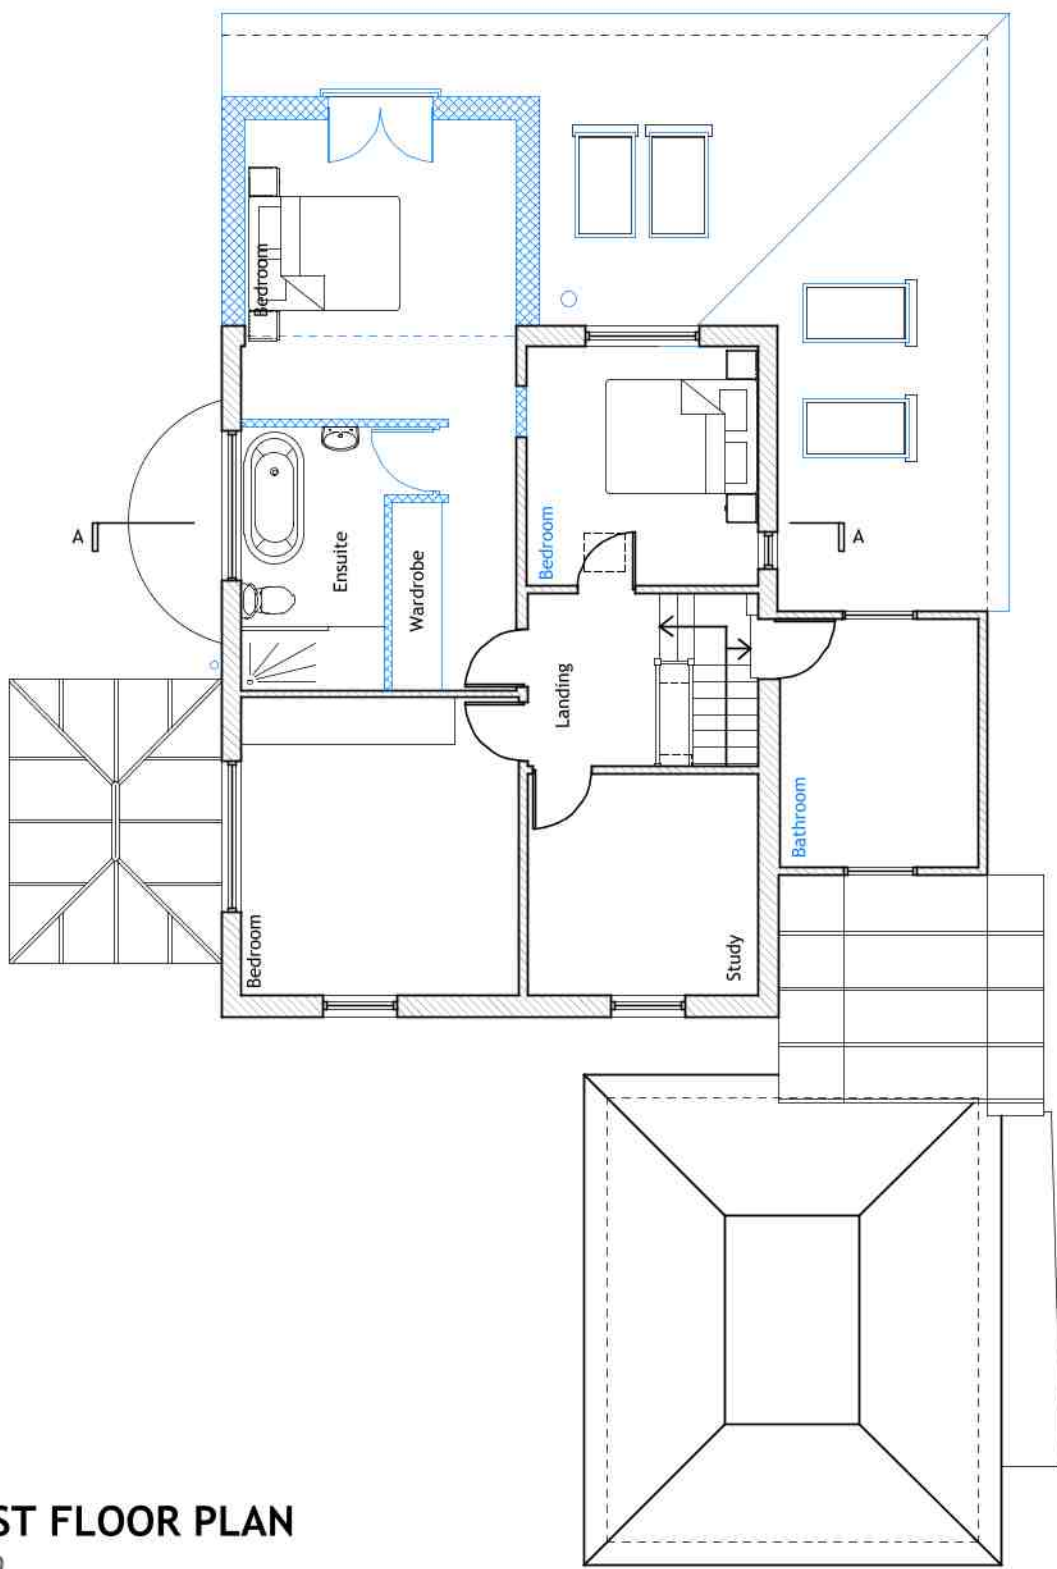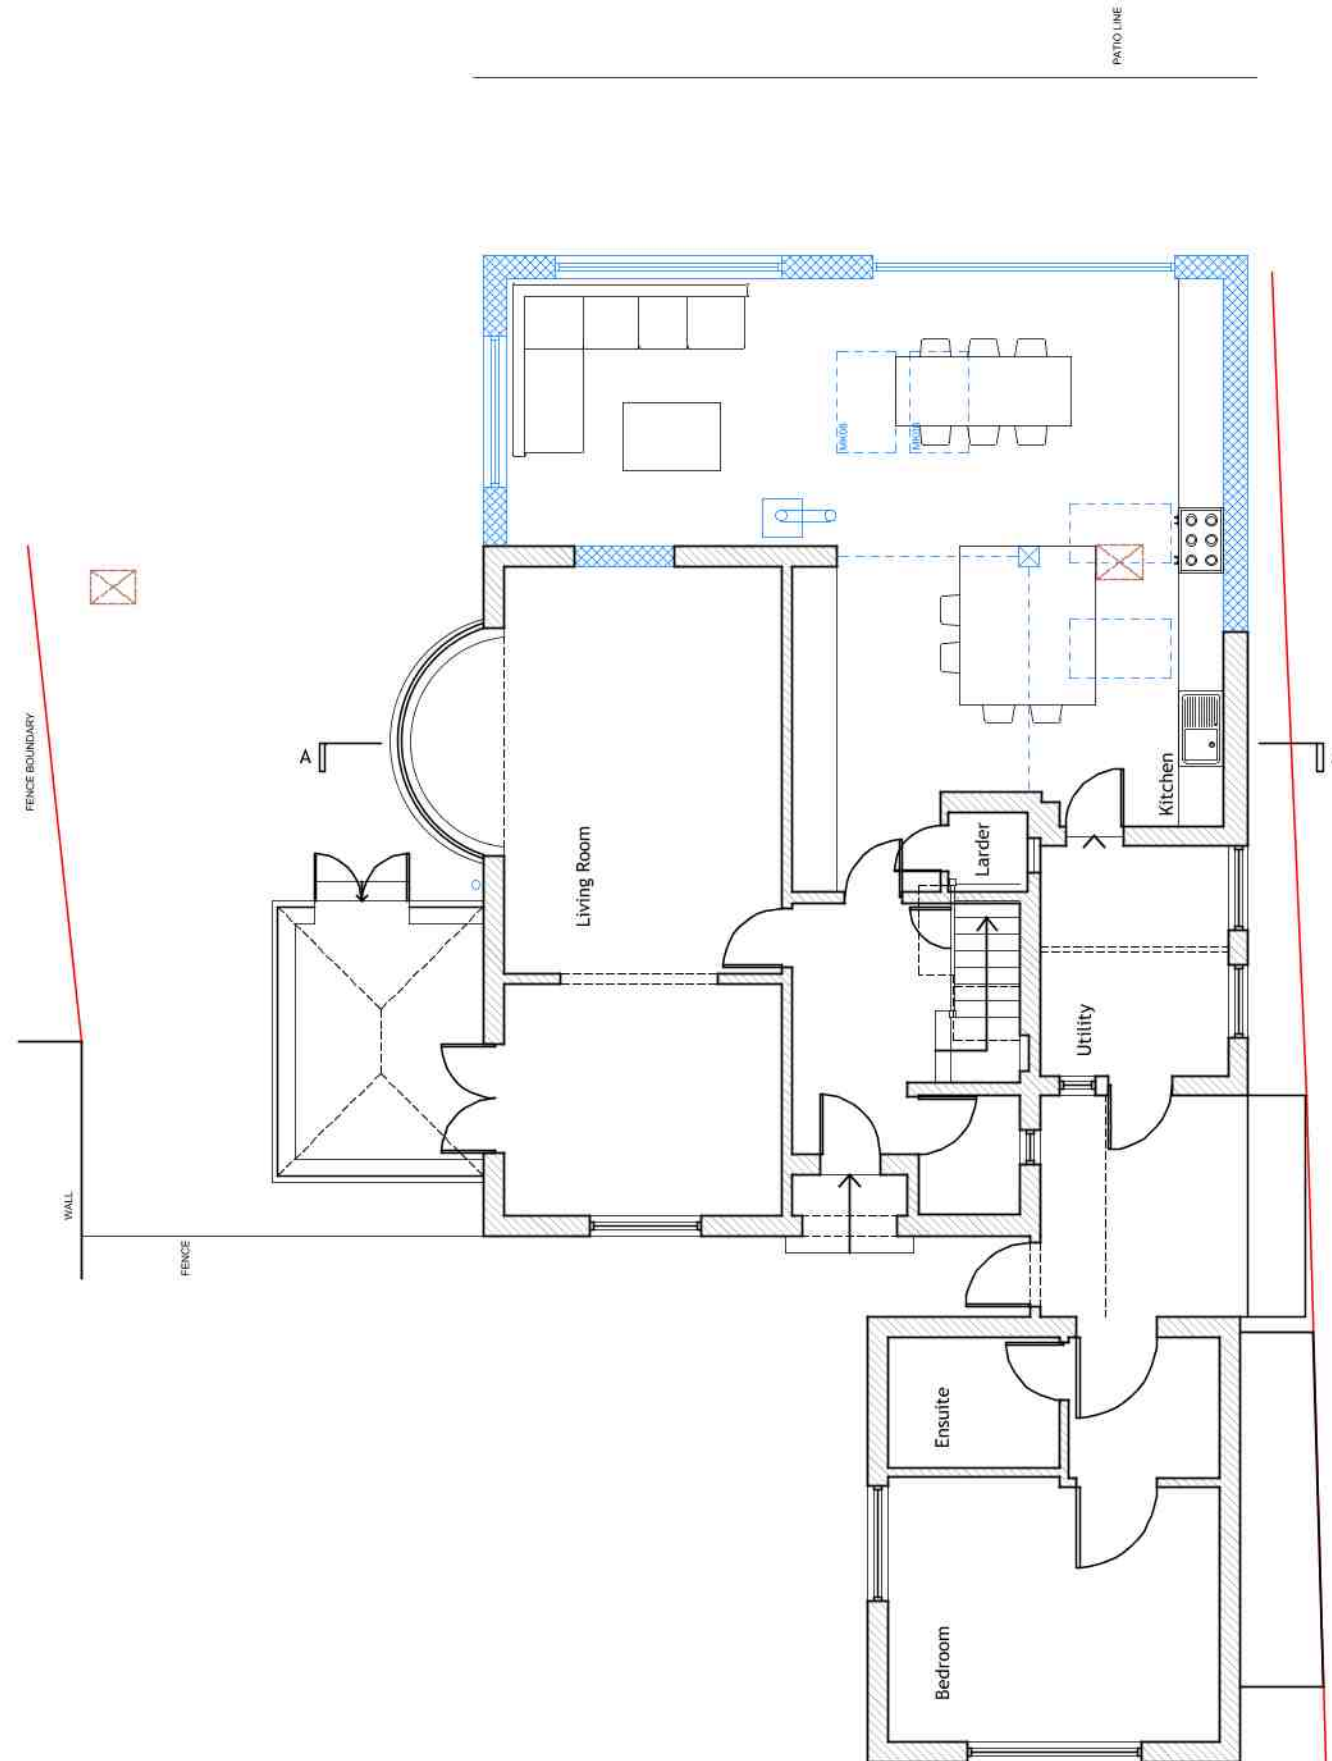

B	19/11	Dimensions to boundaries shown on block plan	NW
A	15/10	Alterations to proposed fenestration	NW
REV	DATE	AMENDMENT	DRAWN

hd architects
Helyer Davies Architects Ltd
1 The Old Flour Mill,
Emsworth, PO10 7BT
01243 370 715
www.hdarchitects.co.uk mail@hdarchitects.co.uk

PROJECT
25 West Close
Middleton-on-sea
West Sussex

DRAWING - PROPOSED
Plans
Elevations & Section
Block Plan
Location Plan

SCALE
1:100 @ A1
1:100 @ A1
1:500 @ A1
1:1250 @ A1

DATE	OCTOBER 2020	DRAWN	NW
DRAWING NUMBER	20027_03	REVISION	B