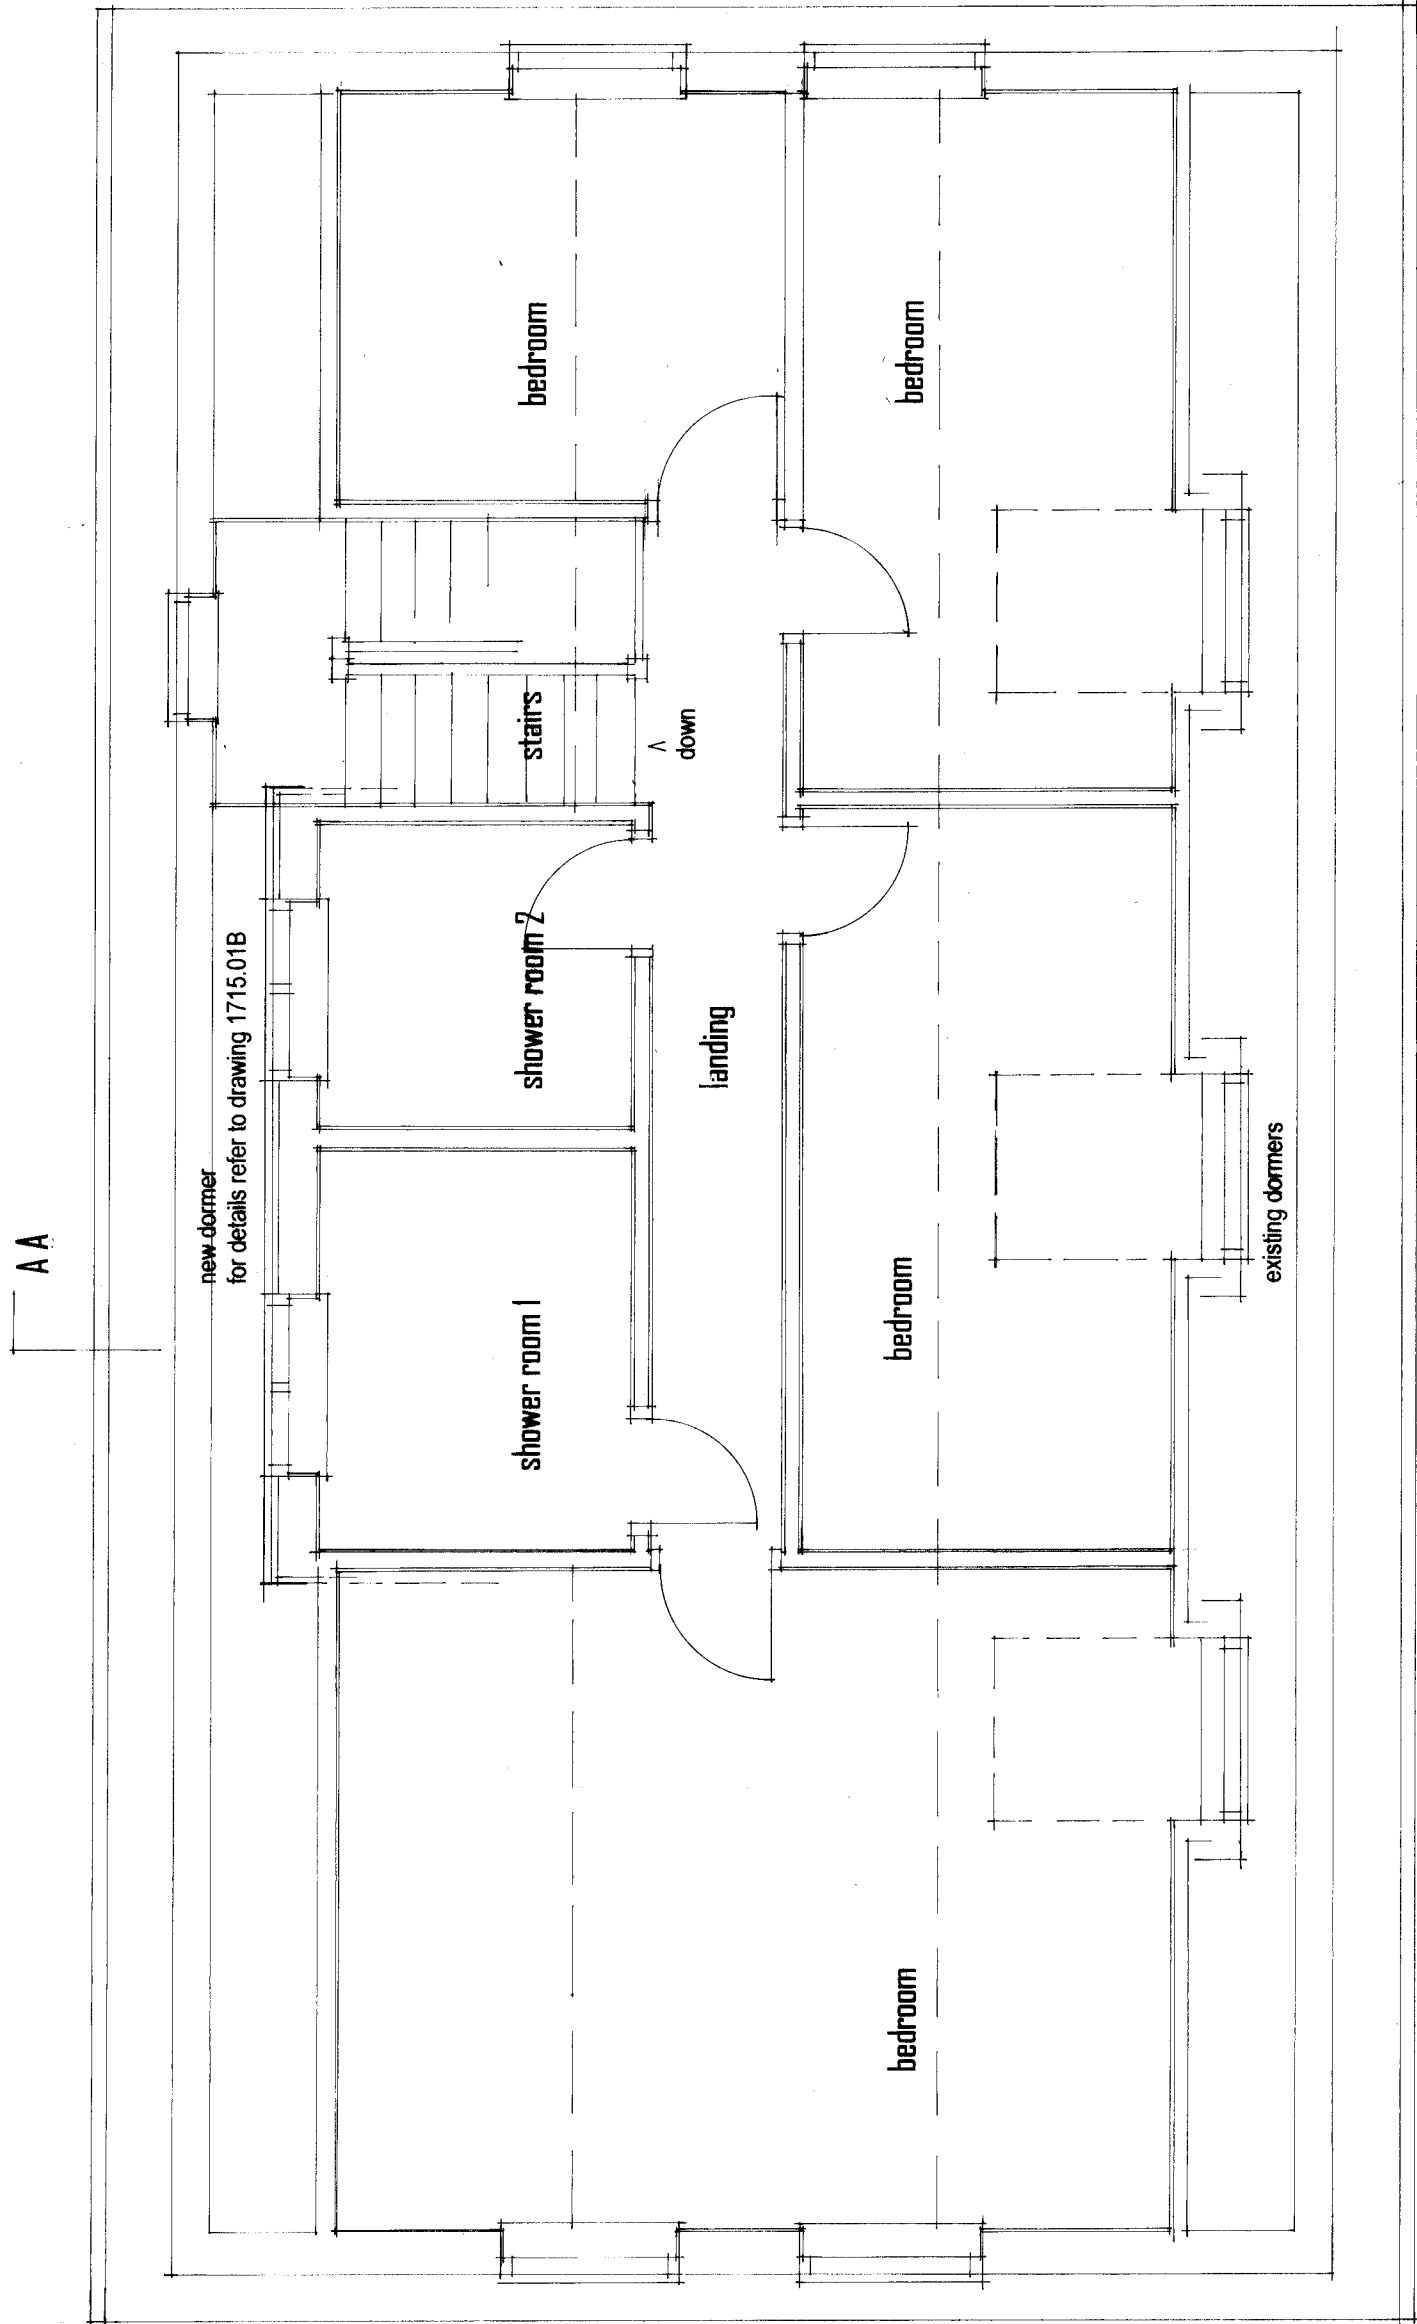


PROPOSED FIRST FLOOR PLAN 1:50

PROPOSED ALTERATIONS
1 FARM CLOSE ELMER BOGNOR REGIS
WEST SUSSEX PO22 6JQ

ALAN BAKER ASSOCIATES

ARCHITECTS SURVEYORS PLANNING CONSULTANTS
BEACH HOUSE 38 DAVENPORT ROAD
BOGNOR REGIS WEST SUSSEX PO22 7JS
TELEPHONE 01243 840481 mob 07802 728049

DATE	DRAWN	SCALE	NUMBER
SEP 2017	A	1:50	1715.06

COPYRIGHT OF THIS DRAWING REMAINS THE PROPERTY OF ALAN BAKER ASSOCIATES