



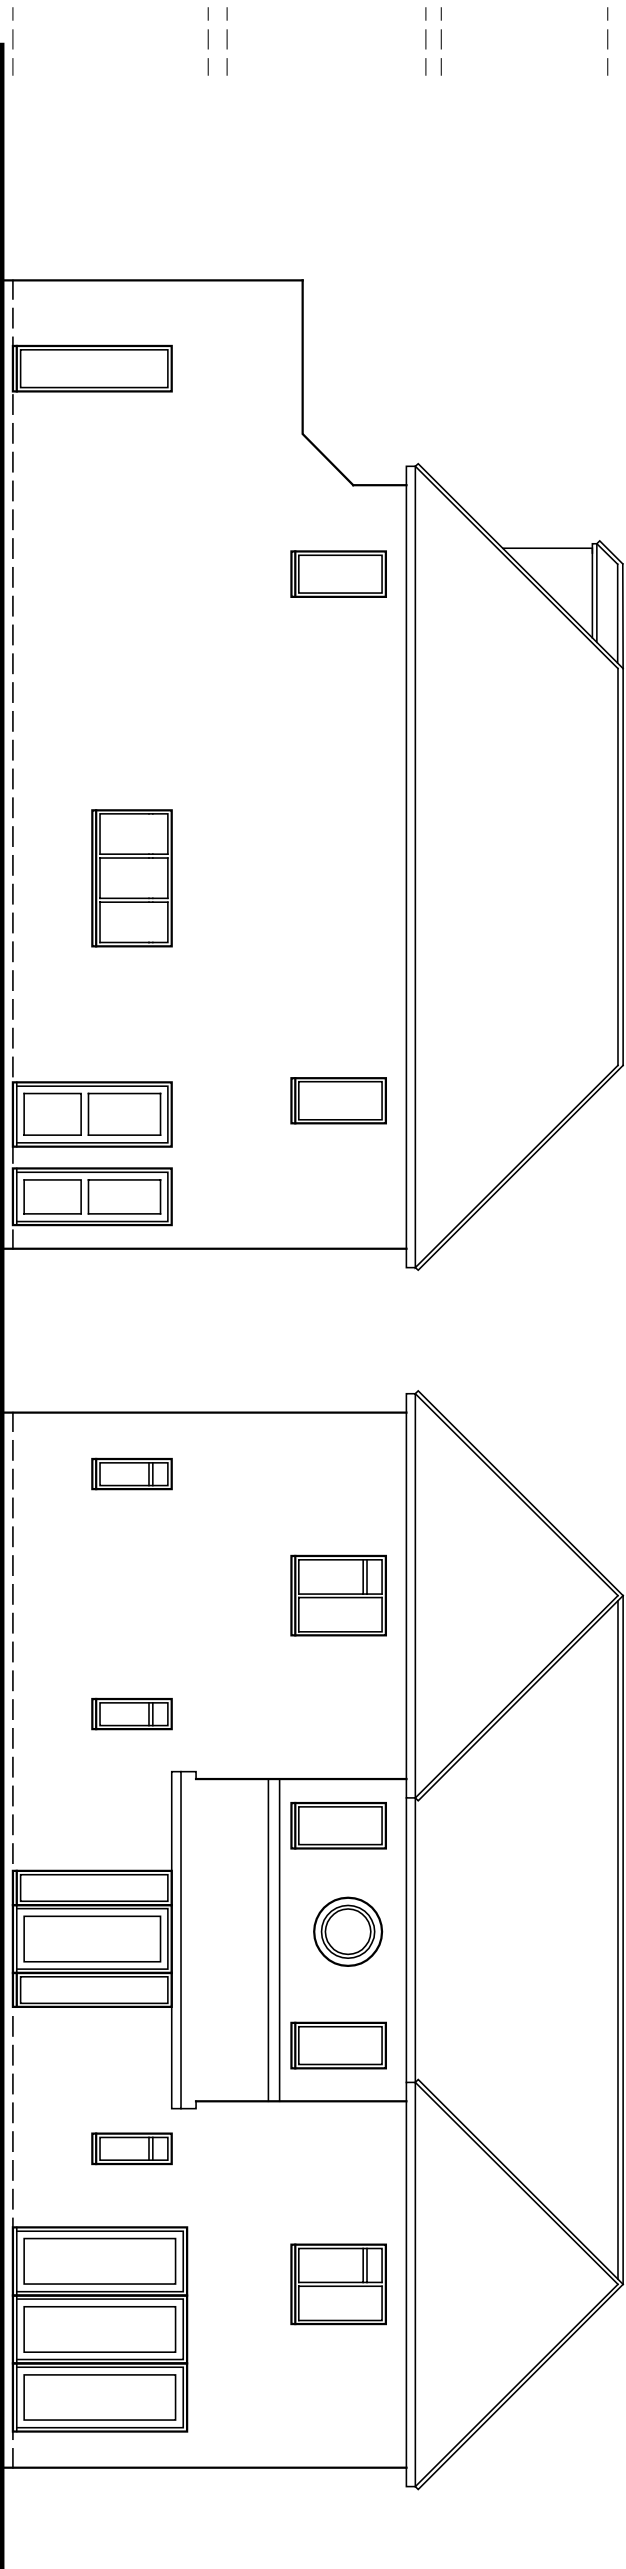

Side - East


Front - North

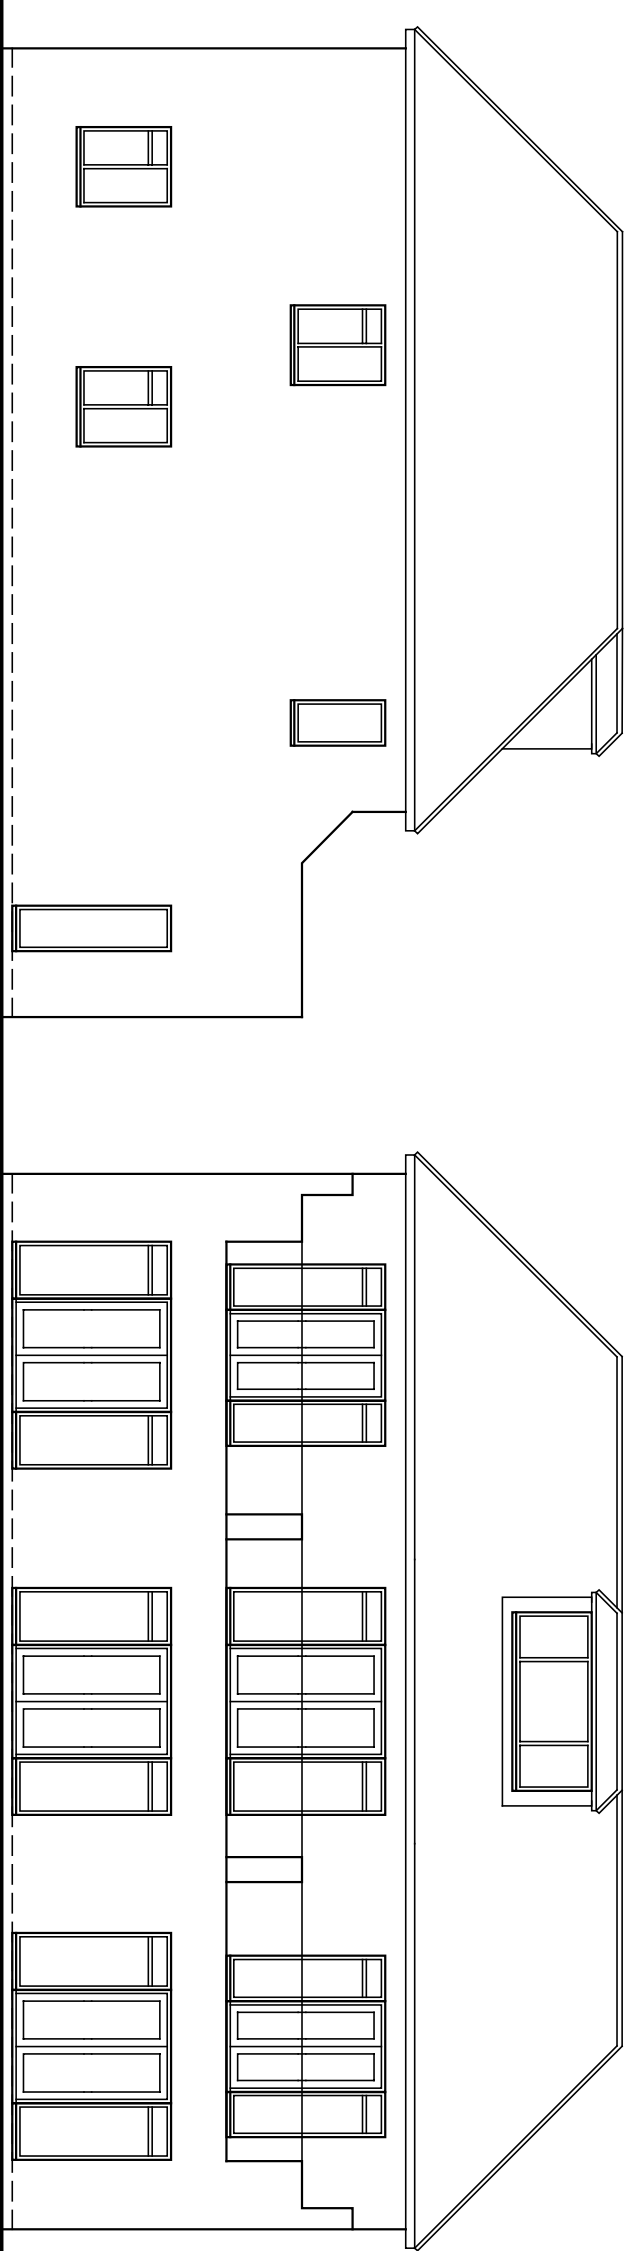

Side - West

Rear - South

Amendments: –

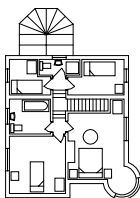BRYCESON SHAW ASSOCIATES	
Surveyors and Designers	
2 Wellesley Court, Fitzalan Road, Littlehampton, West Sussex BN17 5JW	
Tel. 01903 734381 Mobile: 07889 651301	
E-mail: brycesonshaw@btinternet.com	
	
Project:	
Proposed alterations; 3 Sea Way, Middleton on Sea	
PO22 7RZ	
Drawing:	
Elevations as existing	
For:	
Mr. & Mrs. R. Abbott	
Drawn:	Date:
PKS	September 2019
Scales:	No:
1:100	2490/01/01
To scale when printed on A3	