


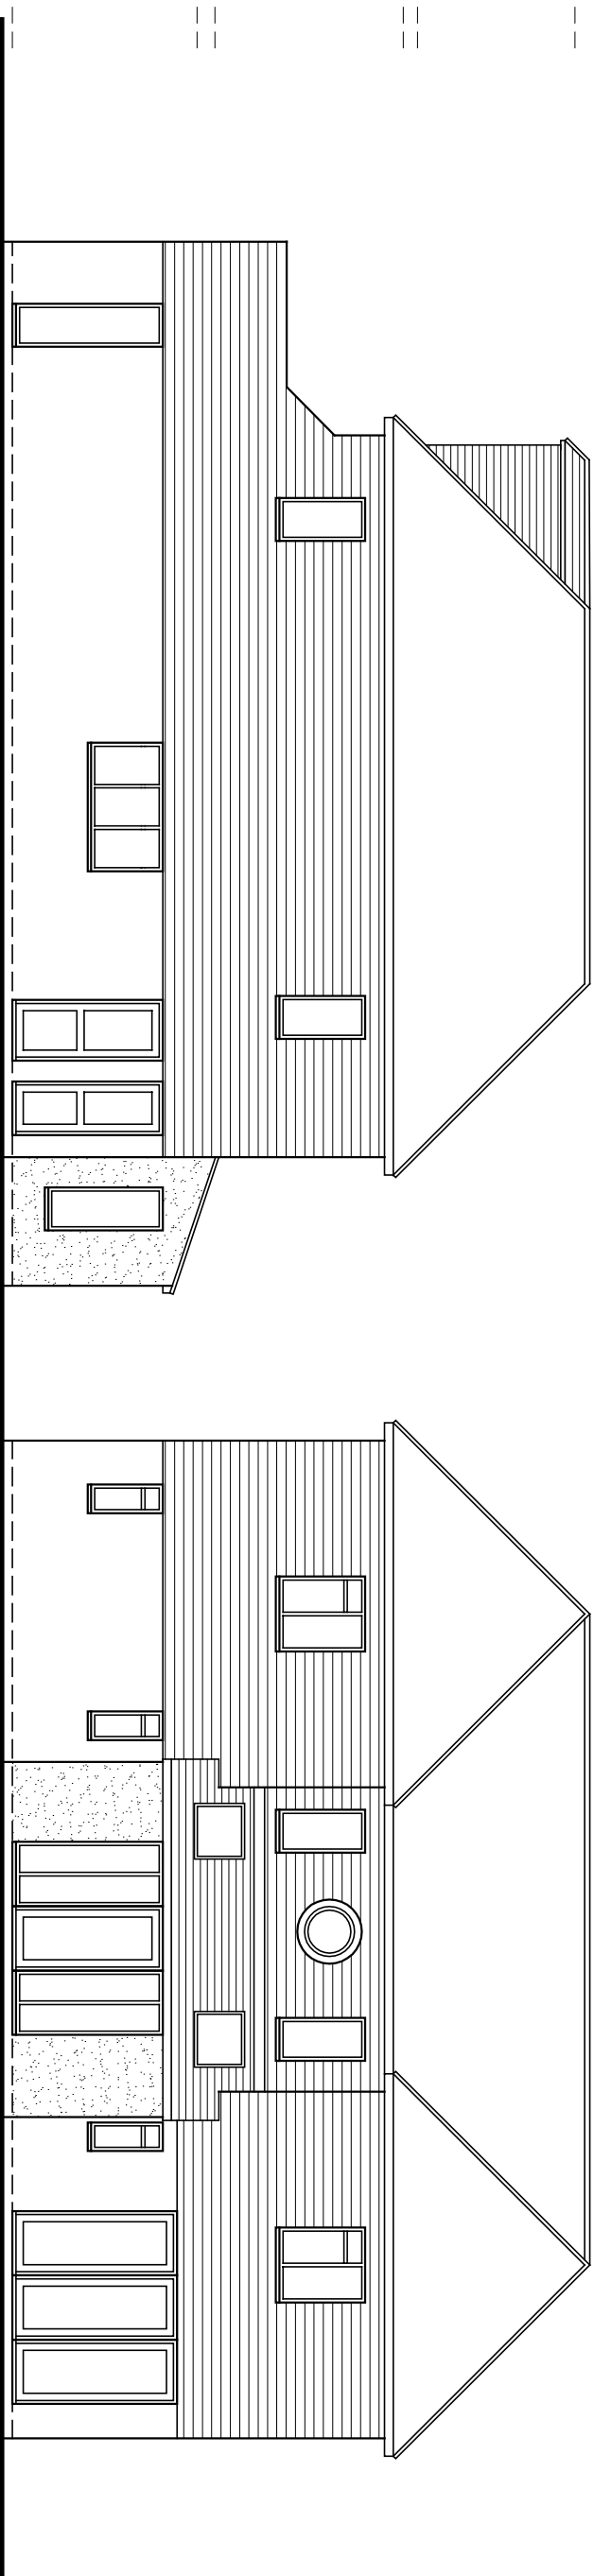


Side - East

Front - North

Juliette balcony to dormer

Proposed finishes:
Roof: Porch Sand-Toft 20/20 tiles to match existing colour. Extended dormer as existing
Walls: painted render to match existing and Marley
Cedral boarding
Fenestration: stained timber to match existing doors
Fascias, soffites, gutters etc. all to match existing

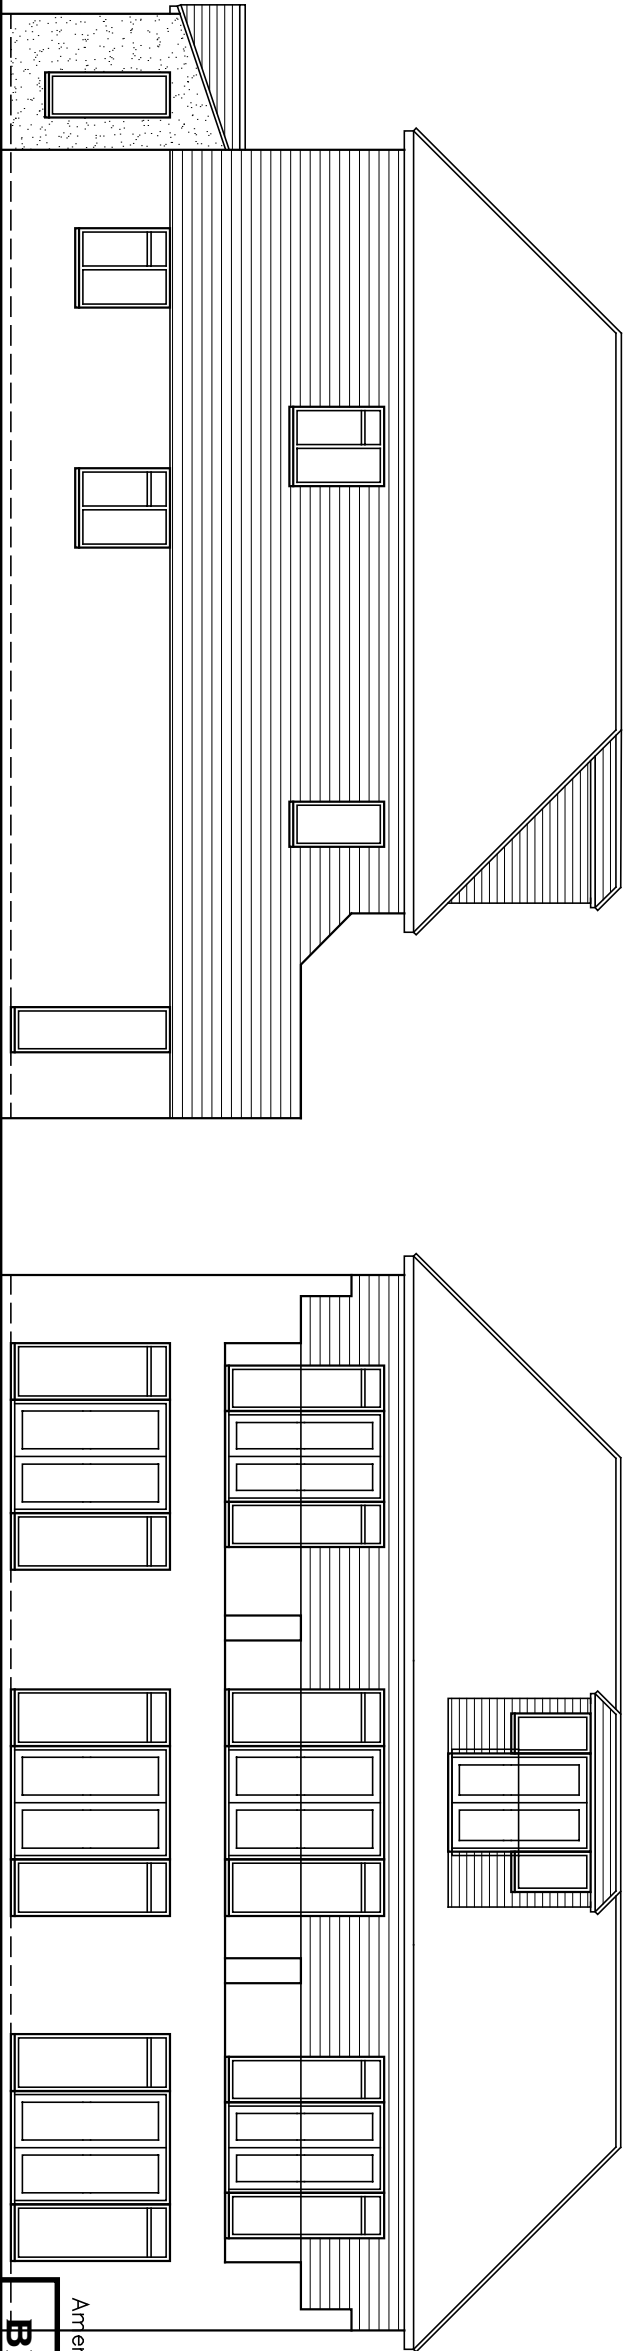

Side - West


Rear - South

Amendments: –

BRYCESON SHAW ASSOCIATES

Surveyors and Designers

2 Wellesley Court, Fitzalan Road, Littlehampton,
West Sussex BN17 5JW
Tel. 01903 734381 Mobile: 07889 651301
E-mail: brycesonshaw@btinternet.com

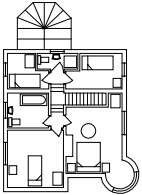

Project:

Proposed alterations; 3 Sea Way, Middleton on Sea
PO22 7RZ

Drawing:
Elevations as proposed

For:
Mr. & Mrs. R. Abbott

Drawn: PKS Date: September 2019

Scales: 1:100 No: 2490/01/03

To scale when printed on A3