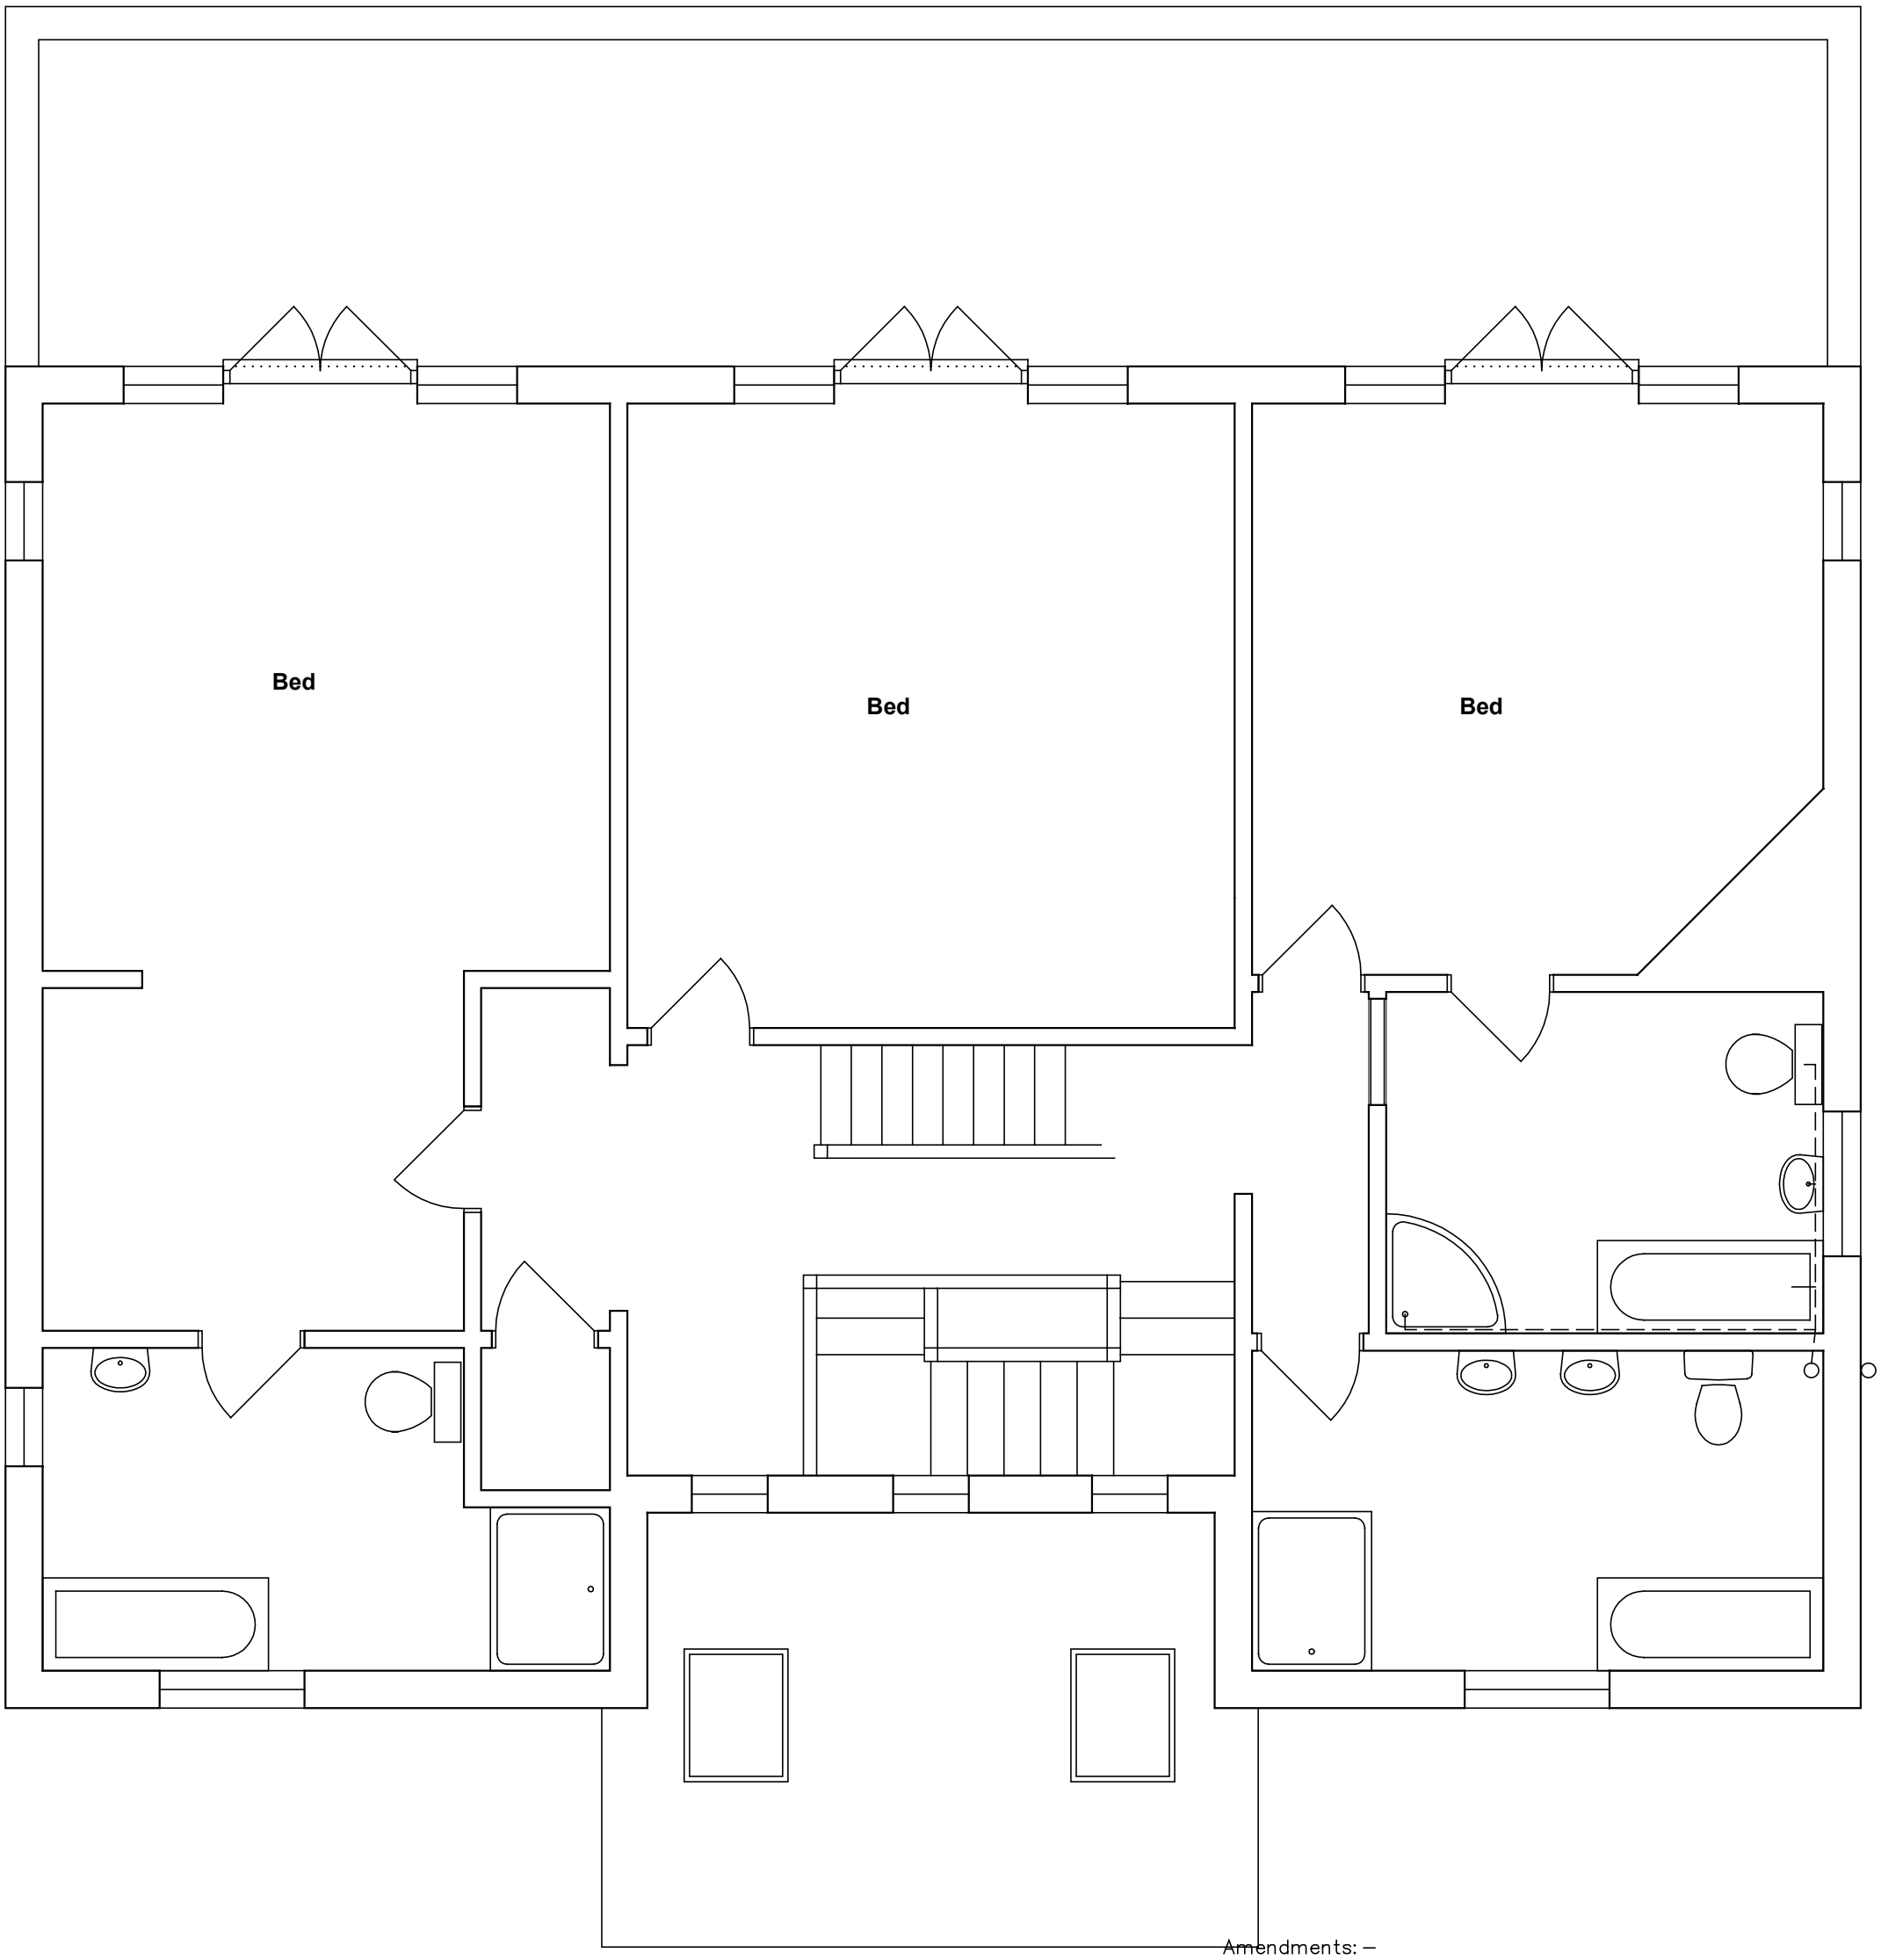



15l/sec mechanical extract fan with motion detector to new bathroom. Drain showers, baths and basins 32 & 38 ø wastes with 75 deep traps. Low level close coupled wc with 100mm waste.
Stub stacks to be fitted with an aav above the level of the highest trap connected.
Svps to be terminated with a wire balloon 900mm above the head of windows within 3m.
First floor bathroom to drain to 100mm lateral waste and to extg svp.
All above ground drainage to BS 5572 with rodding access at changes of direction.

Amendments: –

**BRYCESON SHAW ASSOCIATES**
Surveyors and Designers
2 Wellesley Court, Fitzalan Road, Littlehampton,
West Sussex BN17 5JW
Tel. 01903 734381 Mobile: 07889 651301
E-mail: brycesonshaw@btinternet.com

Project:
**Proposed alterations; 3 Sea Way, Middleton on Sea PO22 7RZ**

Drawing:
**First floor proposed**

For:
**Mr. & Mrs. R. Abbott**

| Drawn: | Date: |
|---|---|
| PKS | **September 2019** |
| Scales: **1:50** | No: **2490/01/05** |

**To scale when printed on A3**