


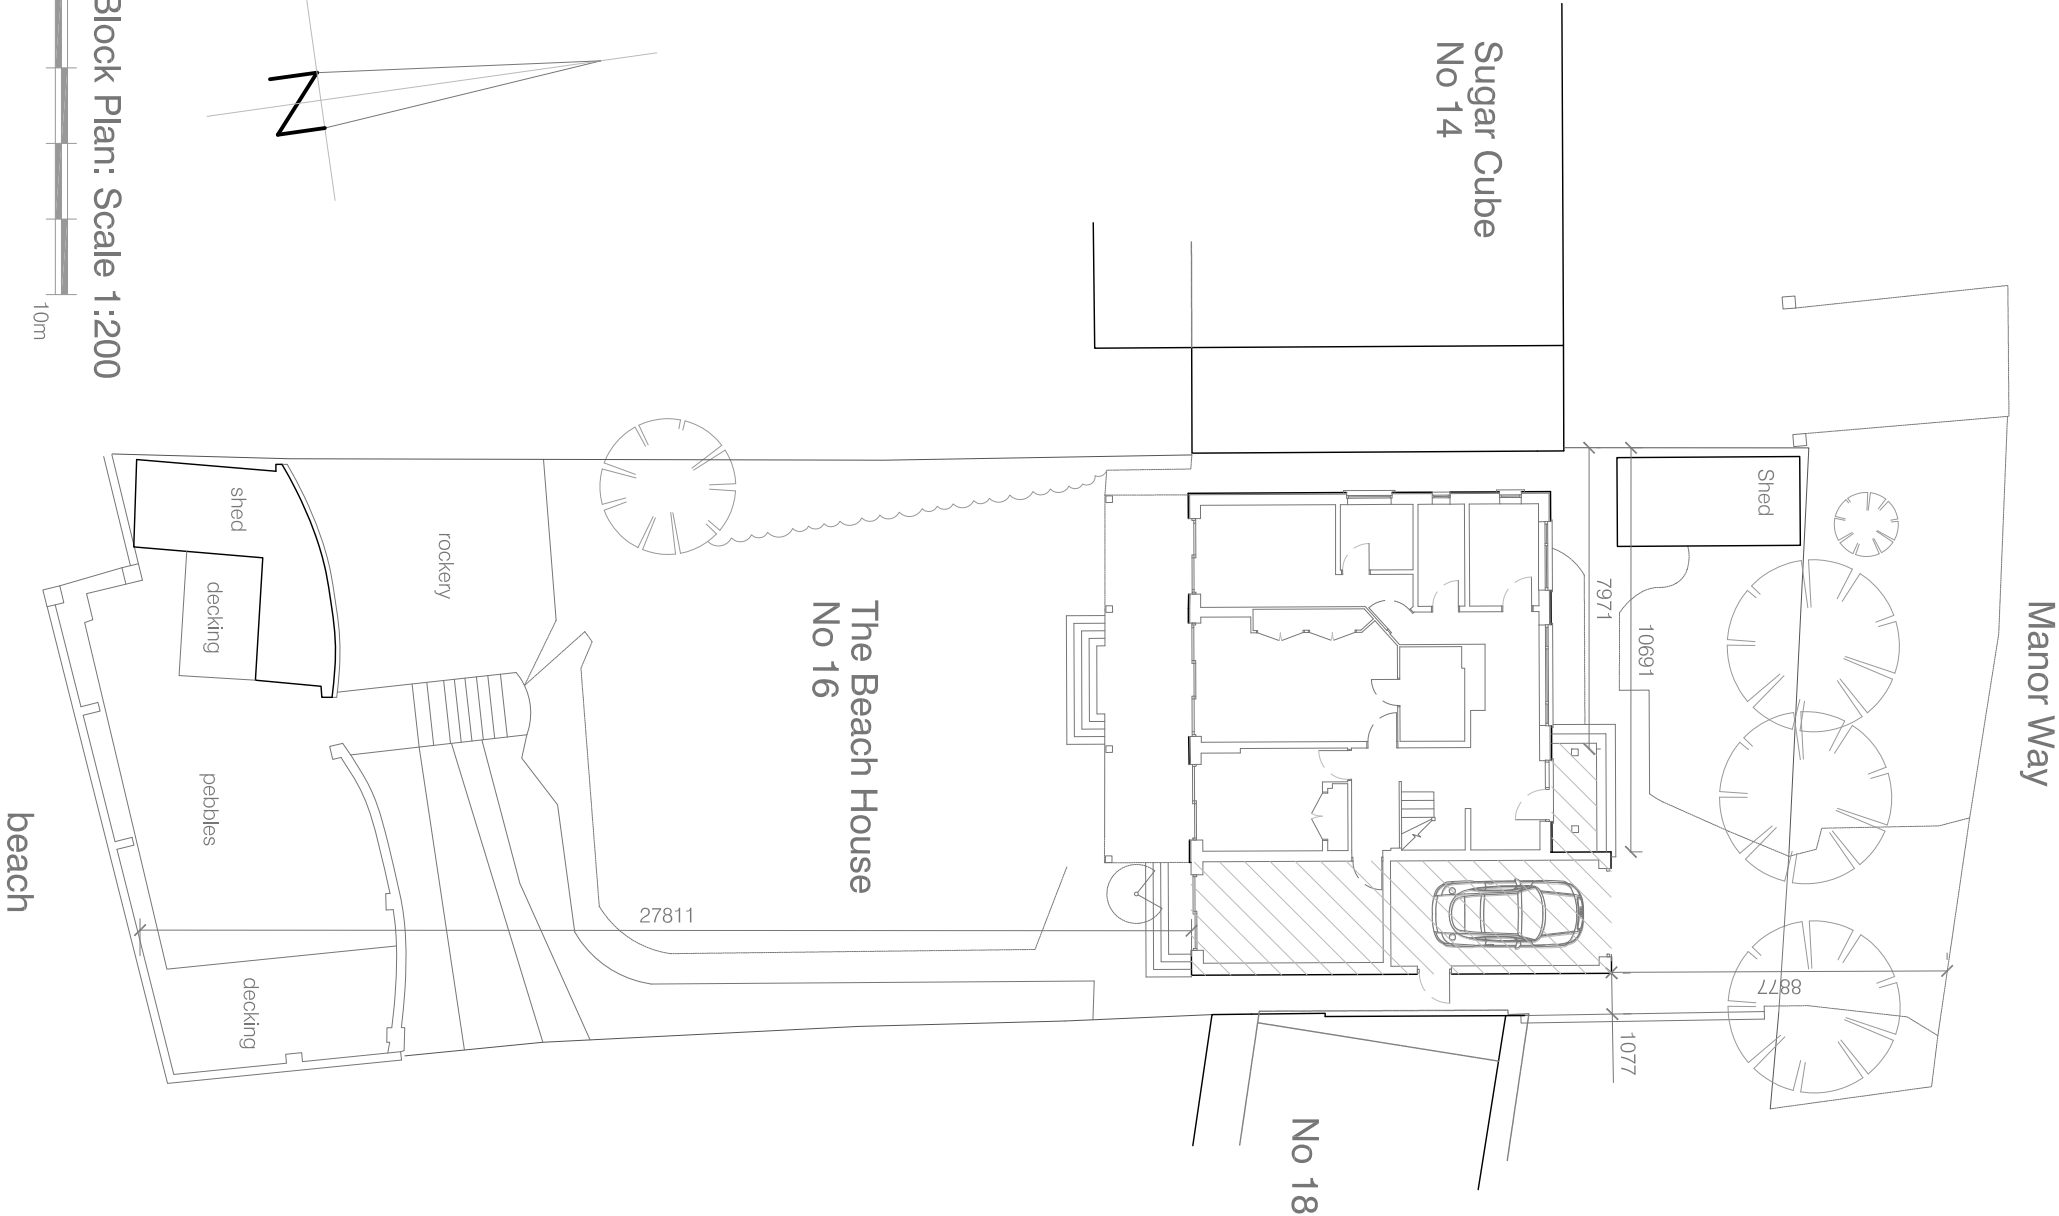

notes

Permission is granted to scale from this drawing for the purpose of Local Authority Planning Approval only. In all other cases DO NOT scale from this drawing. Please contact this office for any additional information required.

Contractors, Sub-Contractors and Suppliers are to check all relevant dimensions, levels and details of the site and any existing buildings before commencing any shop drawings or building work. Any discrepancies should be reported to this office.

This drawing must be read in conjunction with all related drawings and documents relevant to this project, including those prepared by appointed consultants, specialists and sub-contractors etc.

This drawing is the copyright of RDV a Design.

revisions	16/11/2020
A minor alterations	

RDV a Design

9 Oak End | Arundel | West Sussex
Tel: 01903 884013

project
16 Manor Way
Elmer Sands
West Sussex

drawing
Block Plan
As Proposed

scale	date	
1:200 @ A3	October 2020	
job no	drawing no	rev
20190	02.01	A