
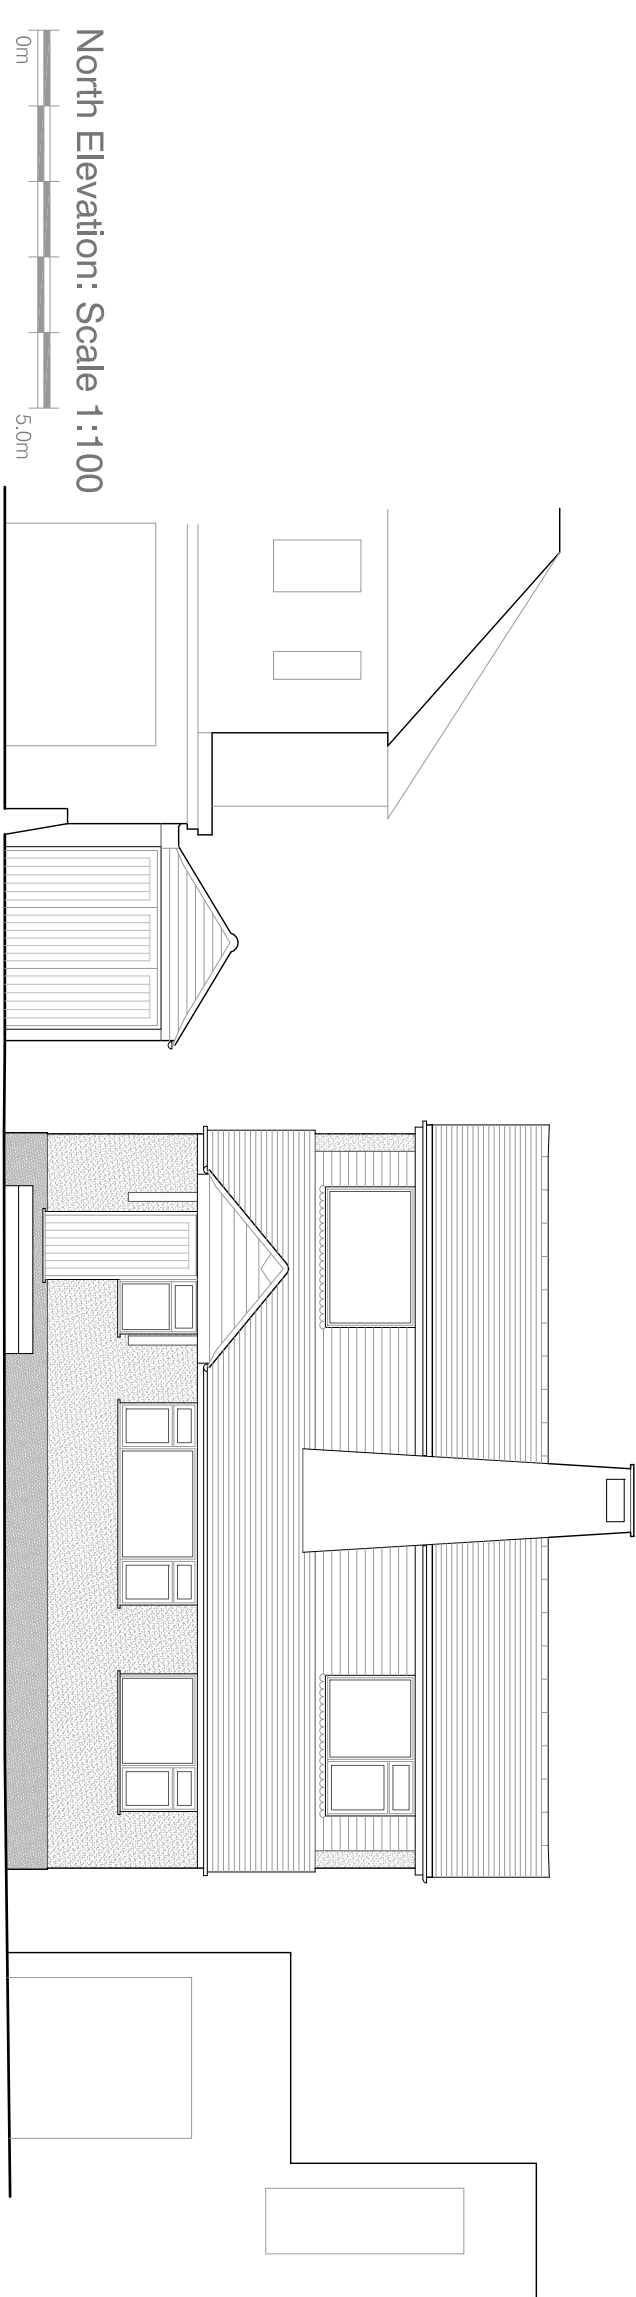
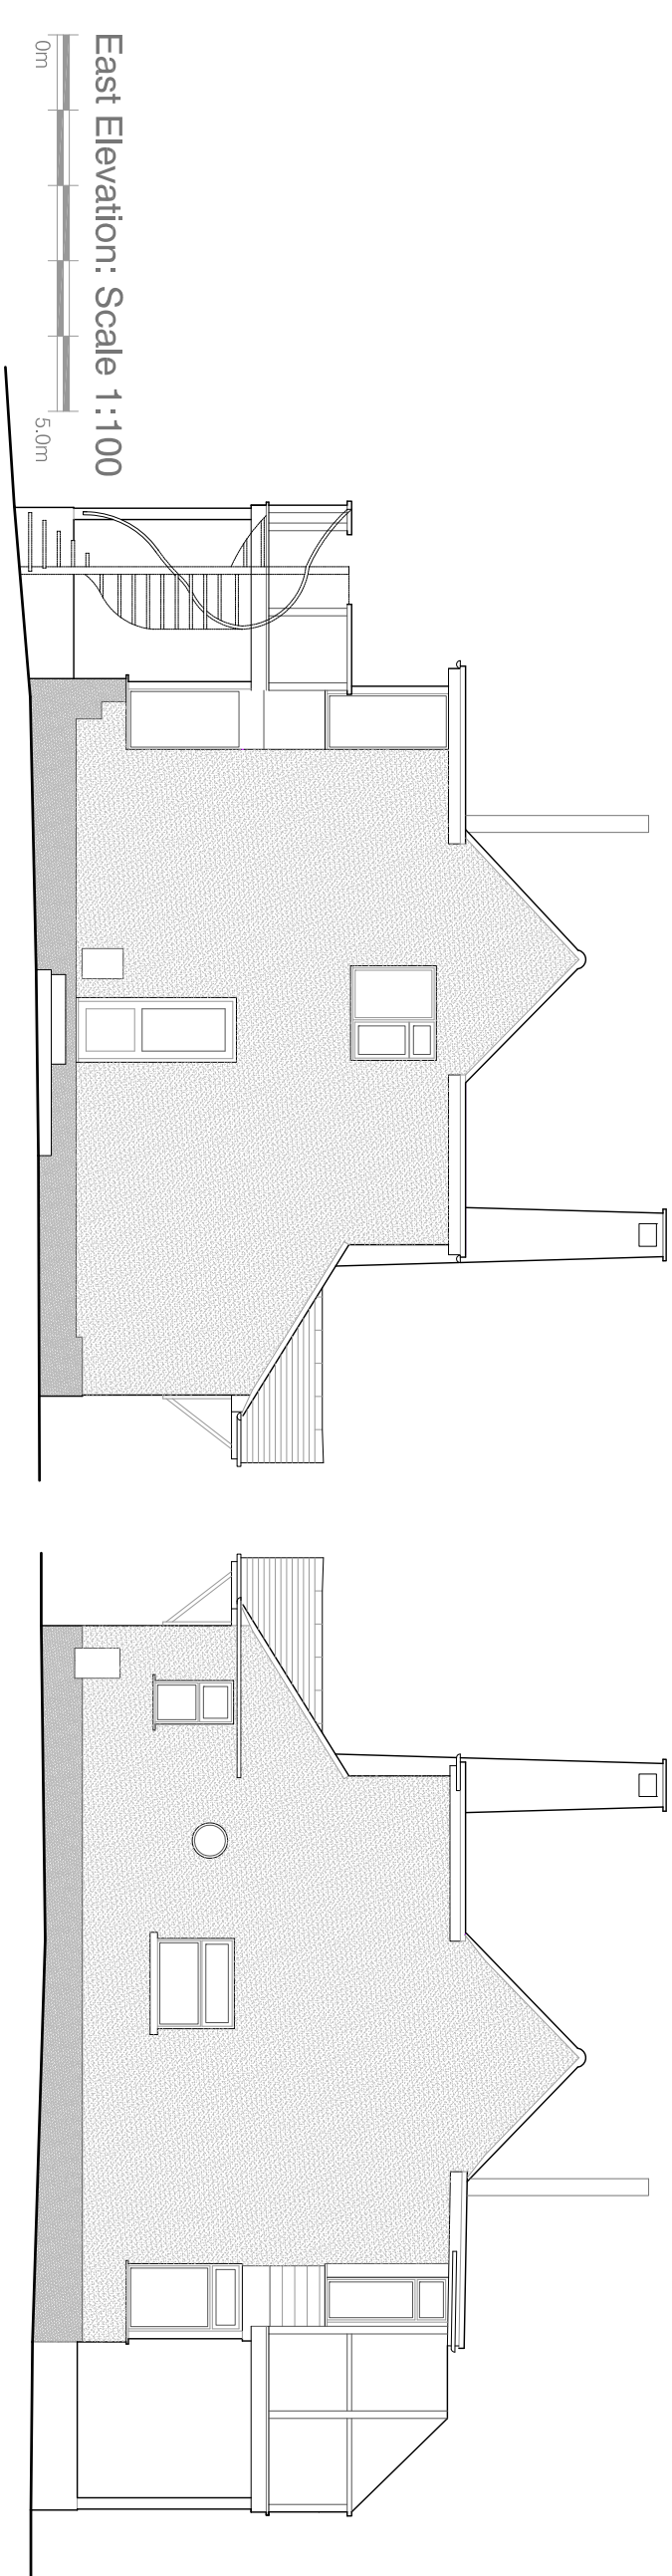


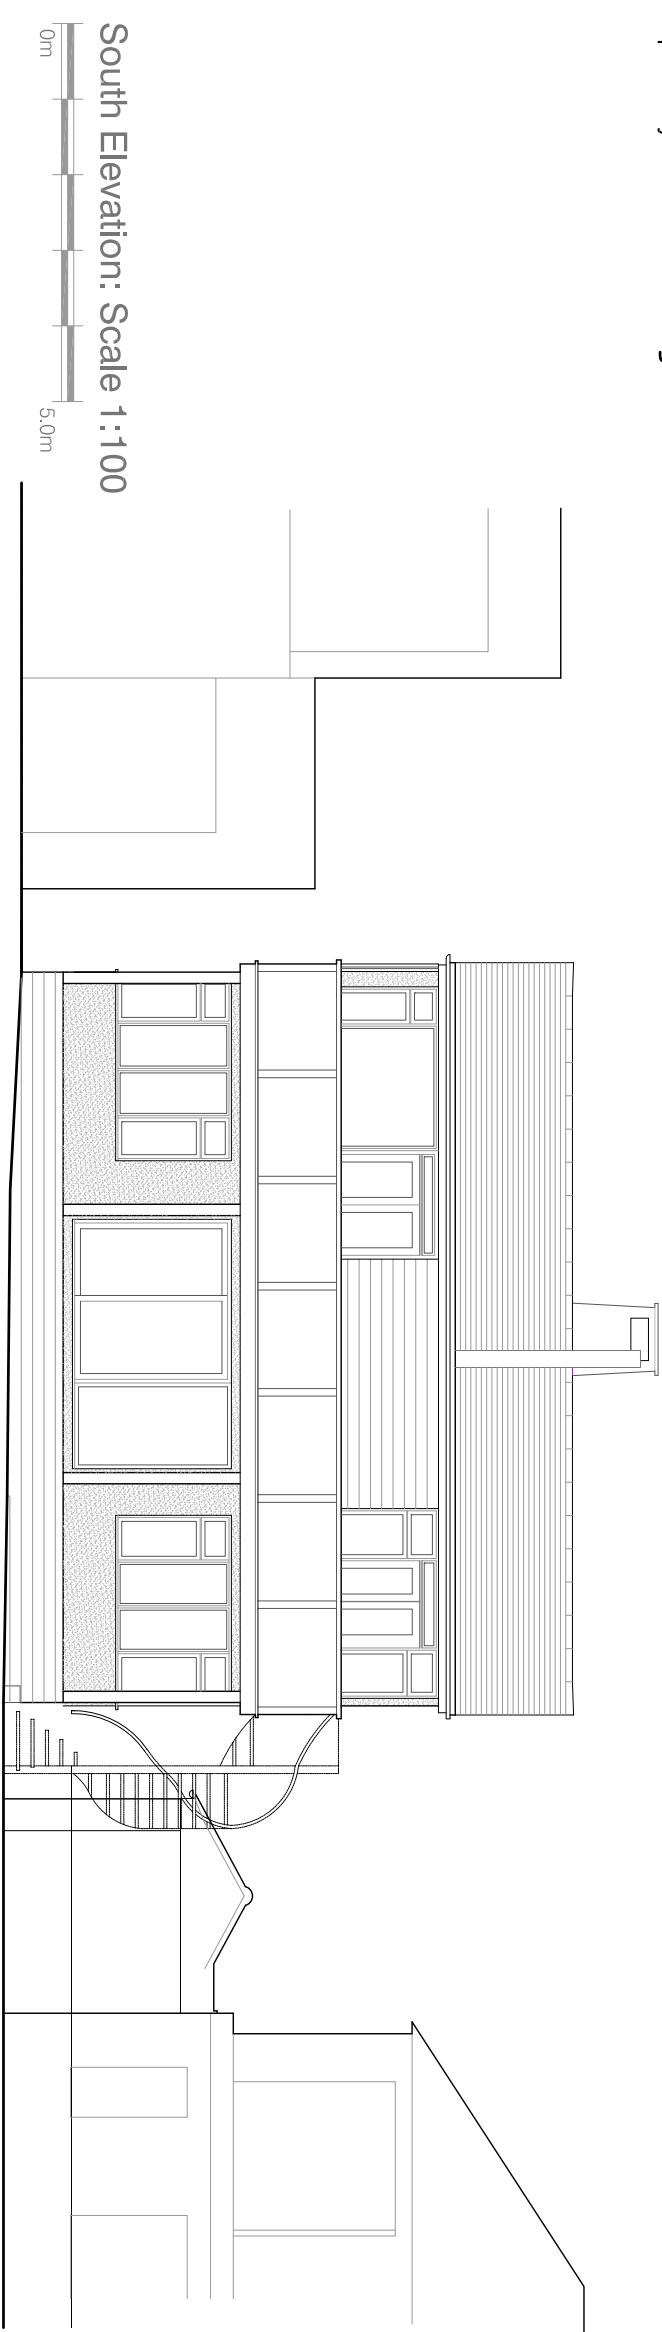

notes

Permission is granted to scale from this drawing for the purpose of Local Authority Planning Approval only. In all other cases DO NOT scale from this drawing. Please contact this office for any additional information required.

Contractors, Sub-Contractors and Suppliers are to check all relevant dimensions, levels and details of the site and any existing buildings before commencing any shop drawings or building work. Any discrepancies should be reported to this office.

This drawing must be read in conjunction with all related drawings and documents relevant to this project, including those prepared by appointed consultants, specialists and sub-contractors etc.

This drawing is the copyright of RDV a Design

revisions	
A elevations updated	26/10/2020
B minor changes	04/11/2020

RDV a Design

9 Oak End | Arundel | West Sussex
Tel: 01903 884013

project
16 Manor Way
Elmer Sands
West Sussex

drawing
Elevations
As Existing

scale	date	
1:100	July 2020	
@ A3		
job no	drawing no	rev
20190	00.03	B