


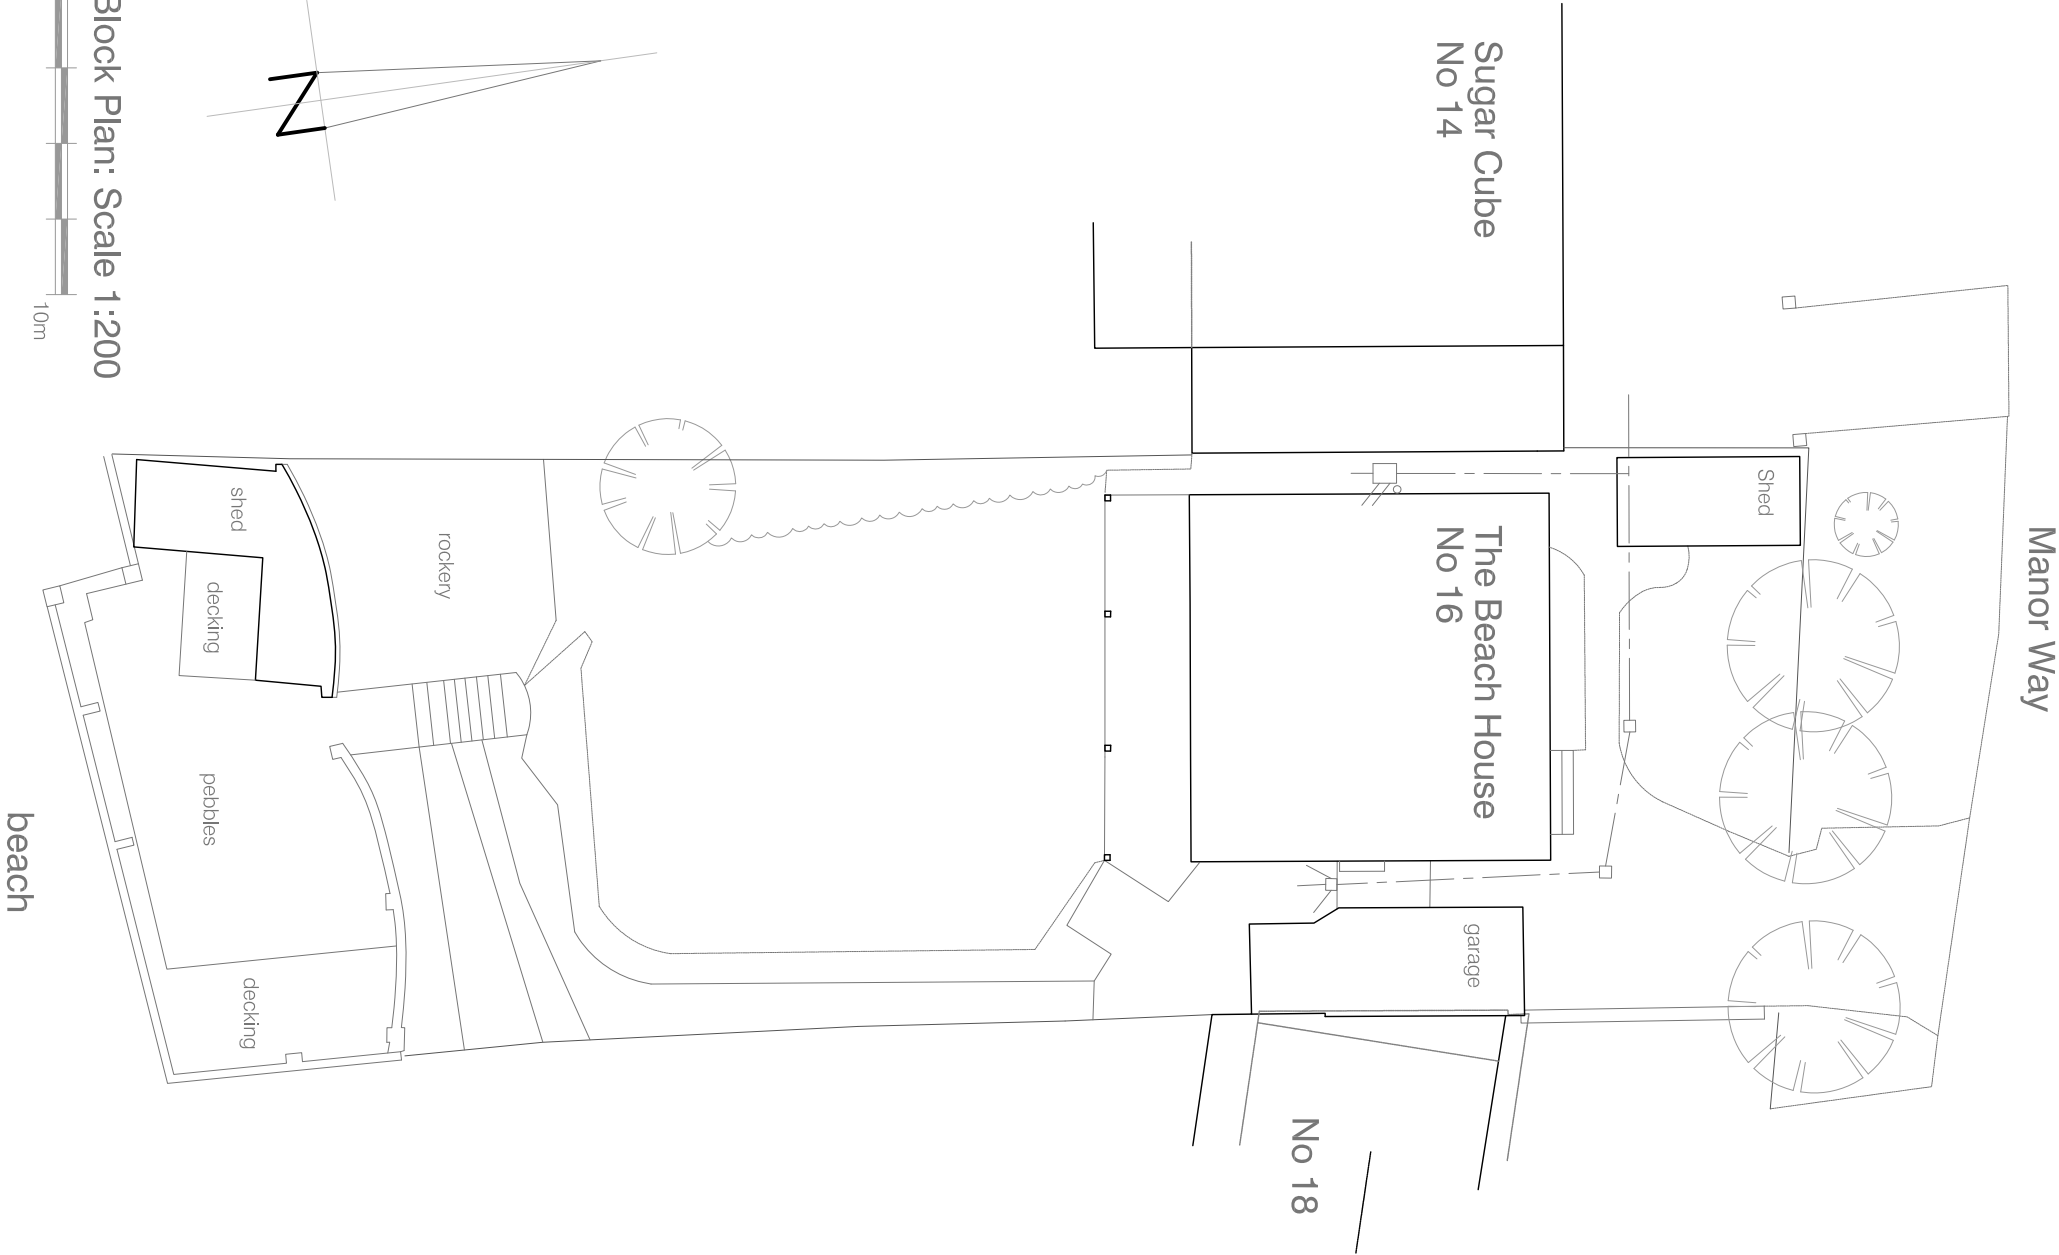

notes

Permission is granted to scale from this drawing for the purpose of Local Authority Planning Approval only. In all other cases DO NOT scale from this drawing. Please contact this office for any additional information required.

Contractors, Sub-Contractors and Suppliers are to check all relevant dimensions, levels and details of the site and any existing buildings before commencing any shop drawings or building work. Any discrepancies should be reported to this office.

This drawing must be read in conjunction with all related drawings and documents relevant to this project, including those prepared by appointed consultants, specialists and sub-consultants etc.

This drawing is the copyright of RDV a Design.

revisions	
A plan updated	26/10/2020
B minor changes	04/11/2020

RDV a Design

9 Oak End | Arundel | West Sussex
Tel: 01903 884013

project	16 Manor Way		
	Elmer Sands		
	West Sussex		

drawing	Location Plan and Block Plan		
	As Existing		

scale	date	rev
1:200 1:1250 @ A3	July 2020	
job no	drawing no	
20190	00.01	B