ARUN DISTRICT COUNCIL M/845/PL

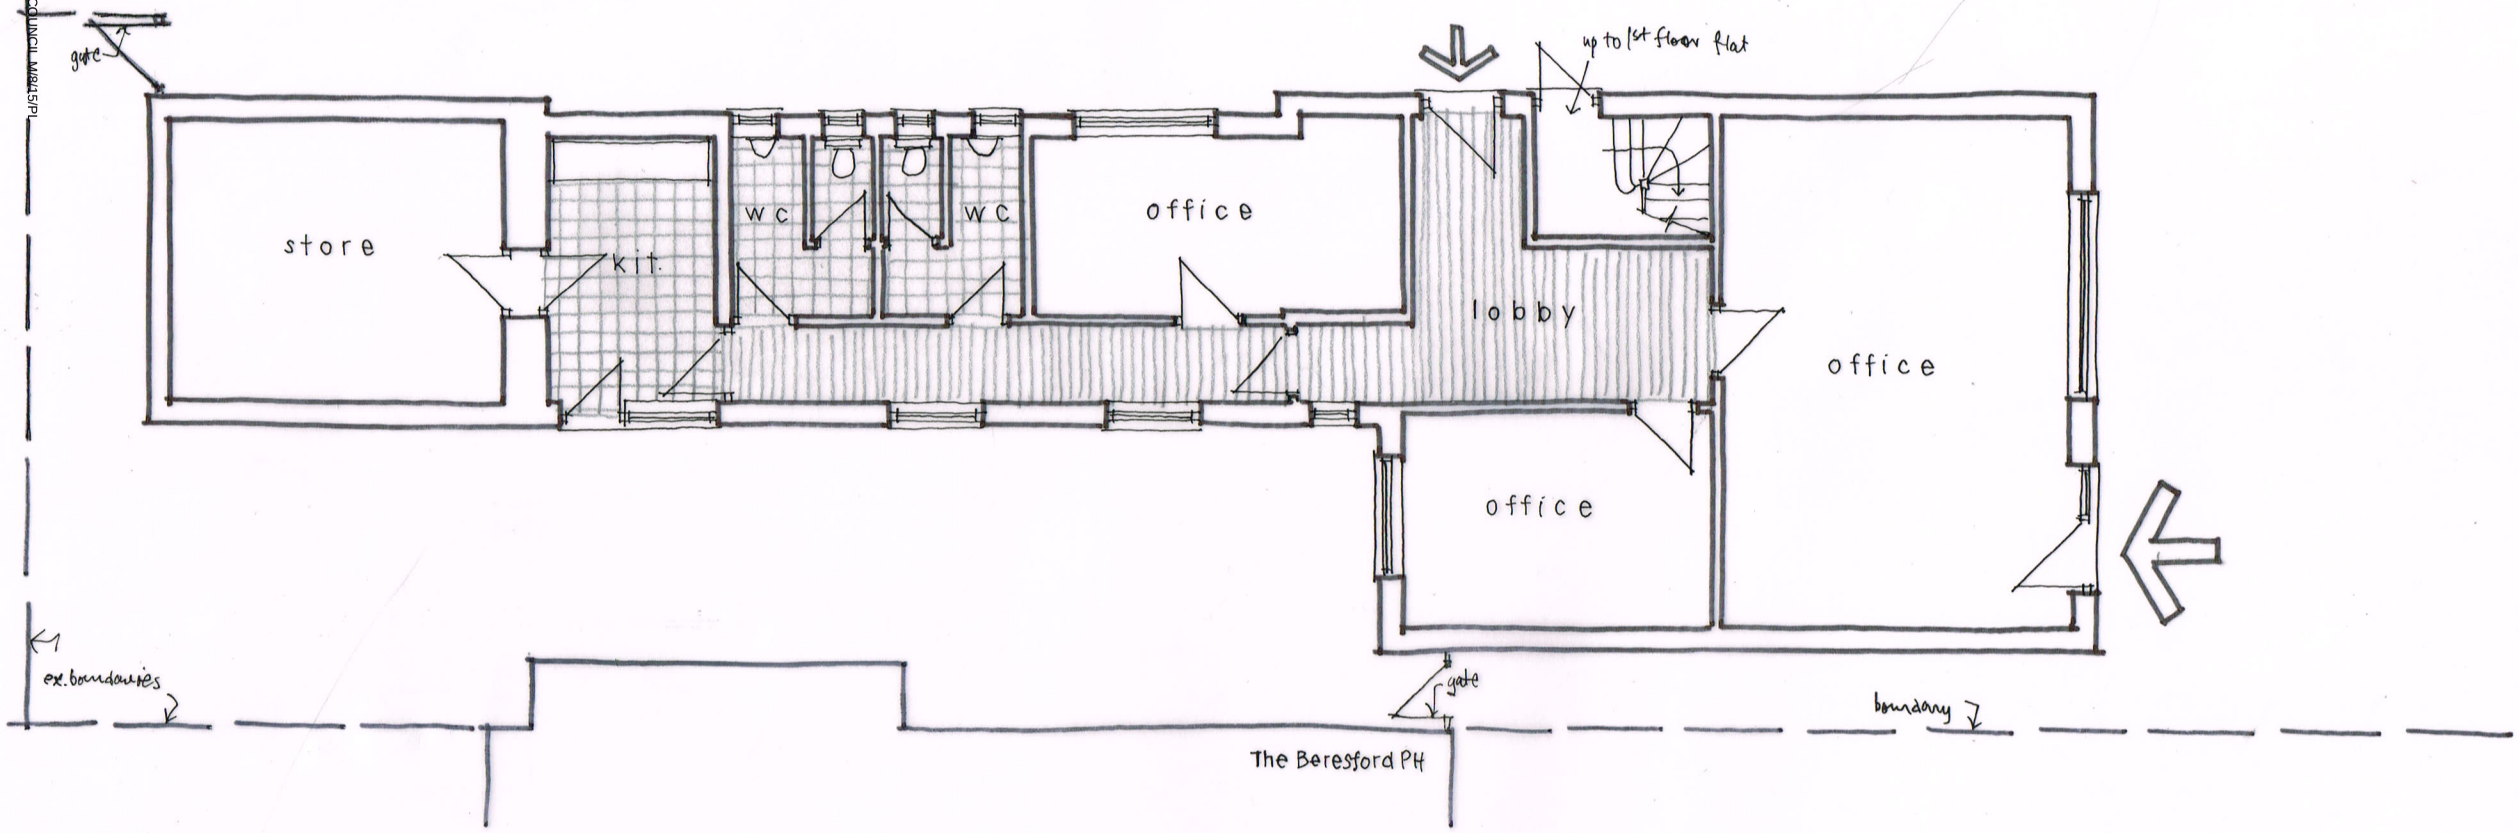

GROUND FLOOR PLAN 1:100@ A3

0 1 2 3 4 5m
metres

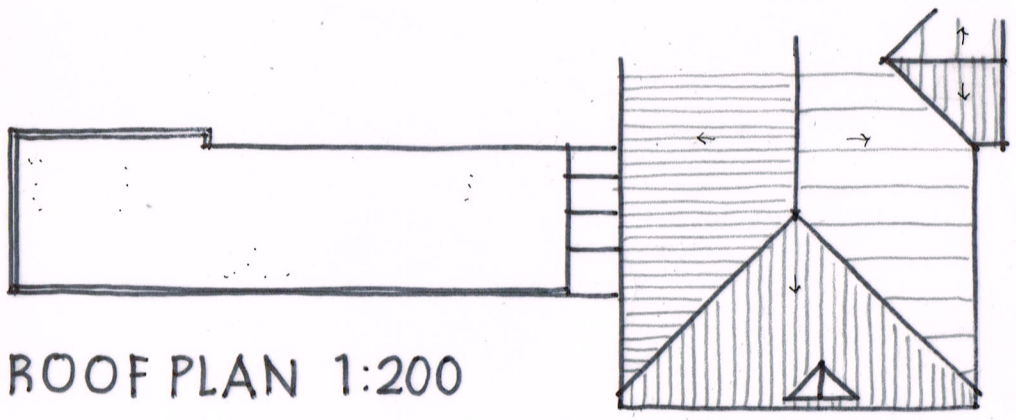

ROOF PLAN 1:200

1 MIDDLETON COURT, 57 ELMER ROAD, MIDDLETON

Existing details 01 Dec 2013

Wayne Gander MCIAT
Architectural Technologist
98 Durrington Lane
Worthing
West Sussex BN13 2RQ
Tel/Fax 01903 694817