ARUN DISTRICT COUNCIL M/815/PL

Wayne Gander MCIAT
Architectural Technologist
98 Durrington Lane
Worthing
West Sussex BN13 2RQ
Tel. 01903 694817



FRONT ELEVATION 1:100@ A3

0 1 2 3 4 5m
metres

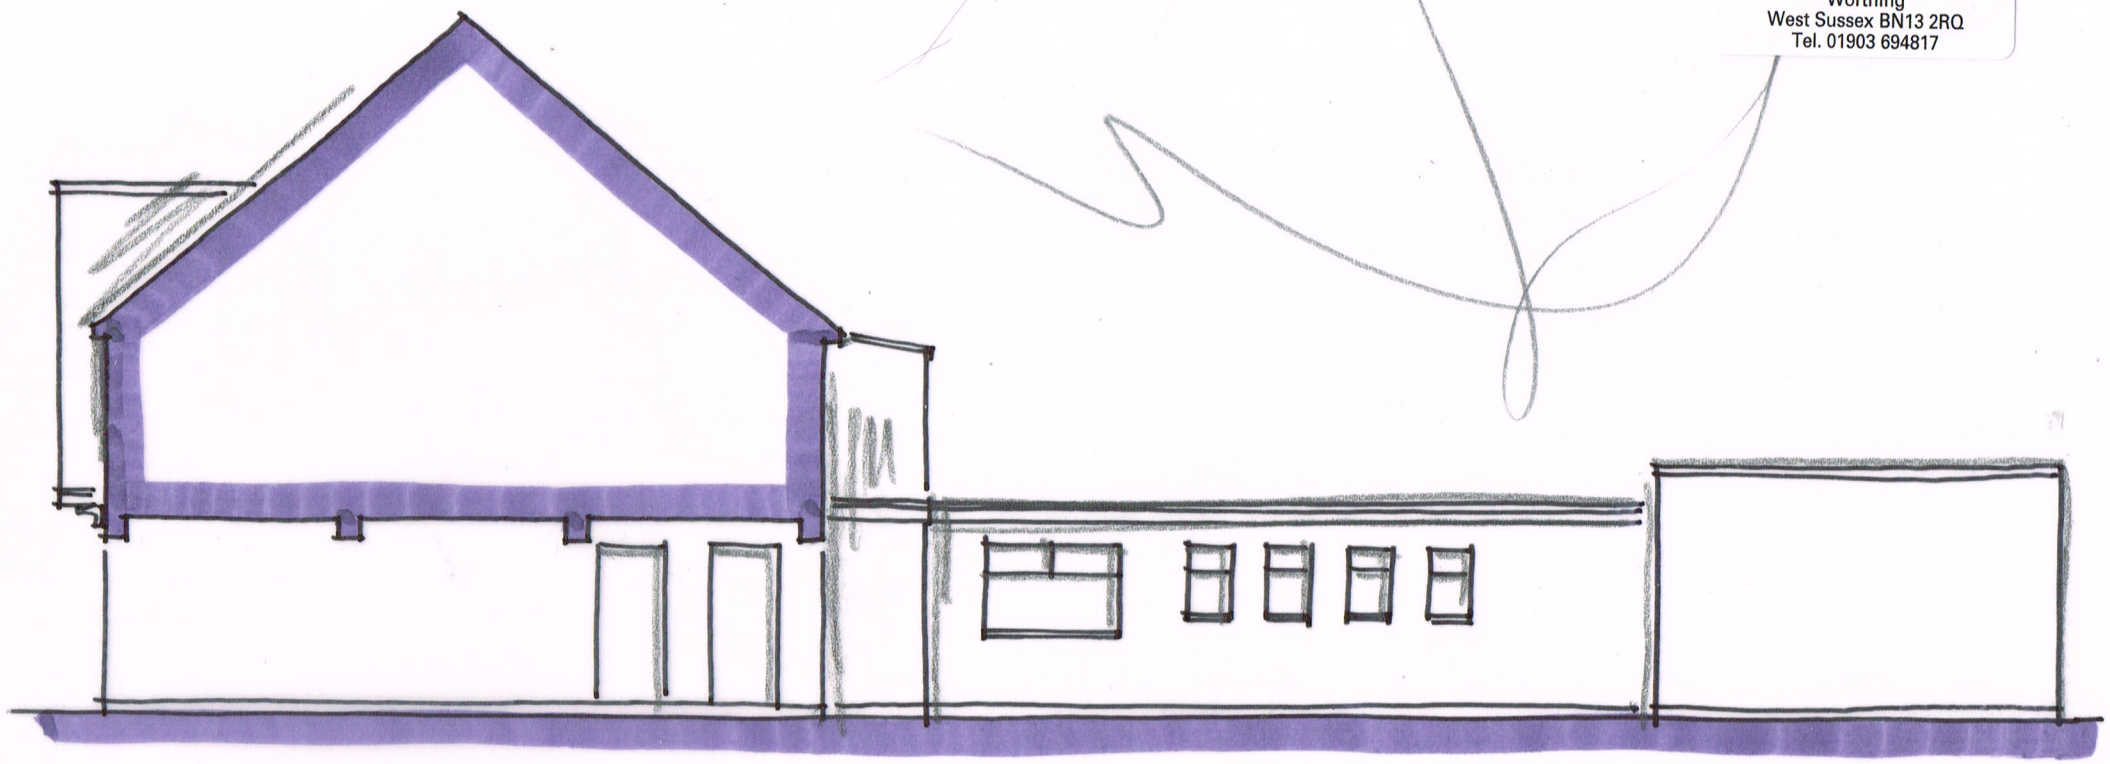

SIDE

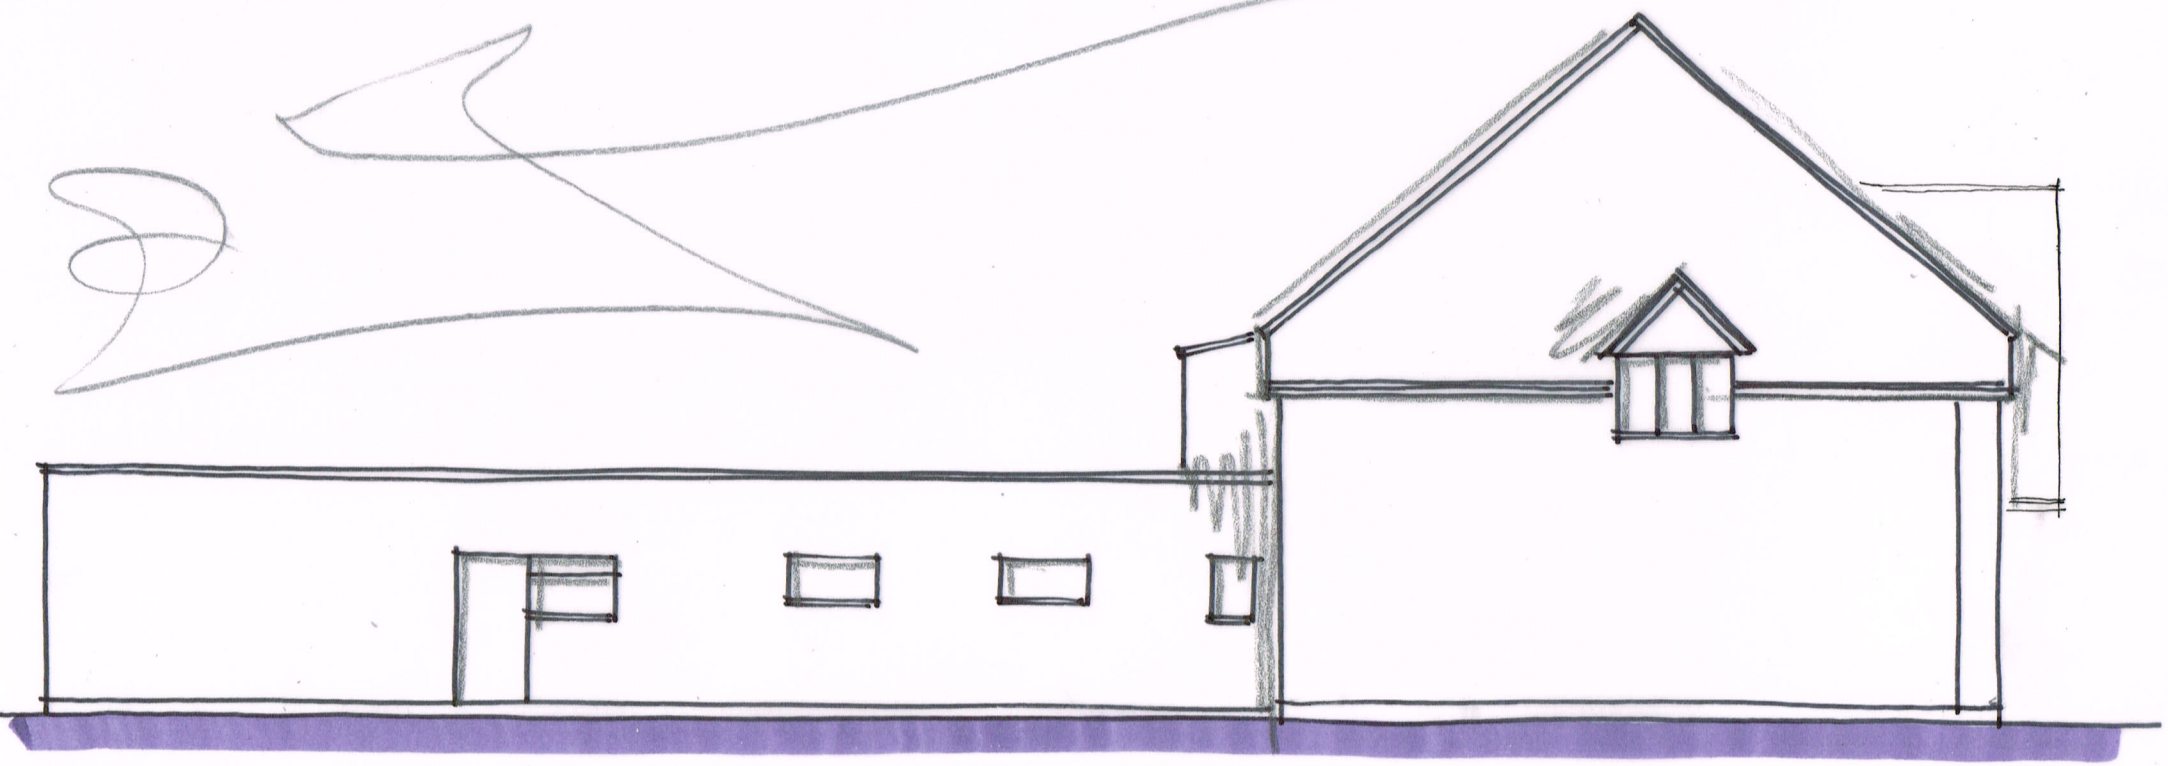

SIDE

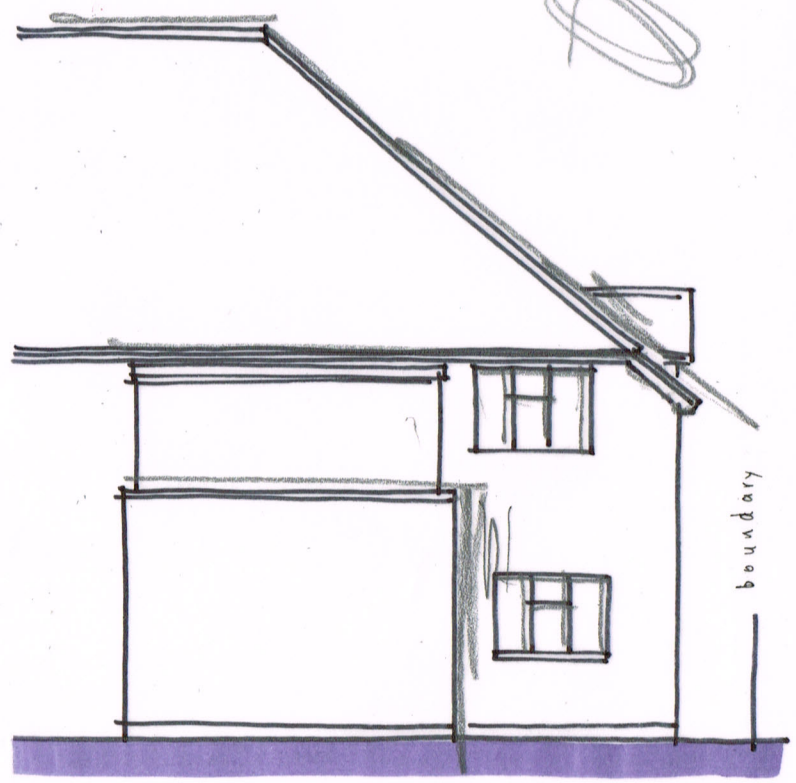

REAR

1 MIDDLETON COURT, 57 ELMER ROAD, MIDDLETON
Existing details 02
Dec 2013