



south




east



north

1 : 100

Render and colourwash to match existing.

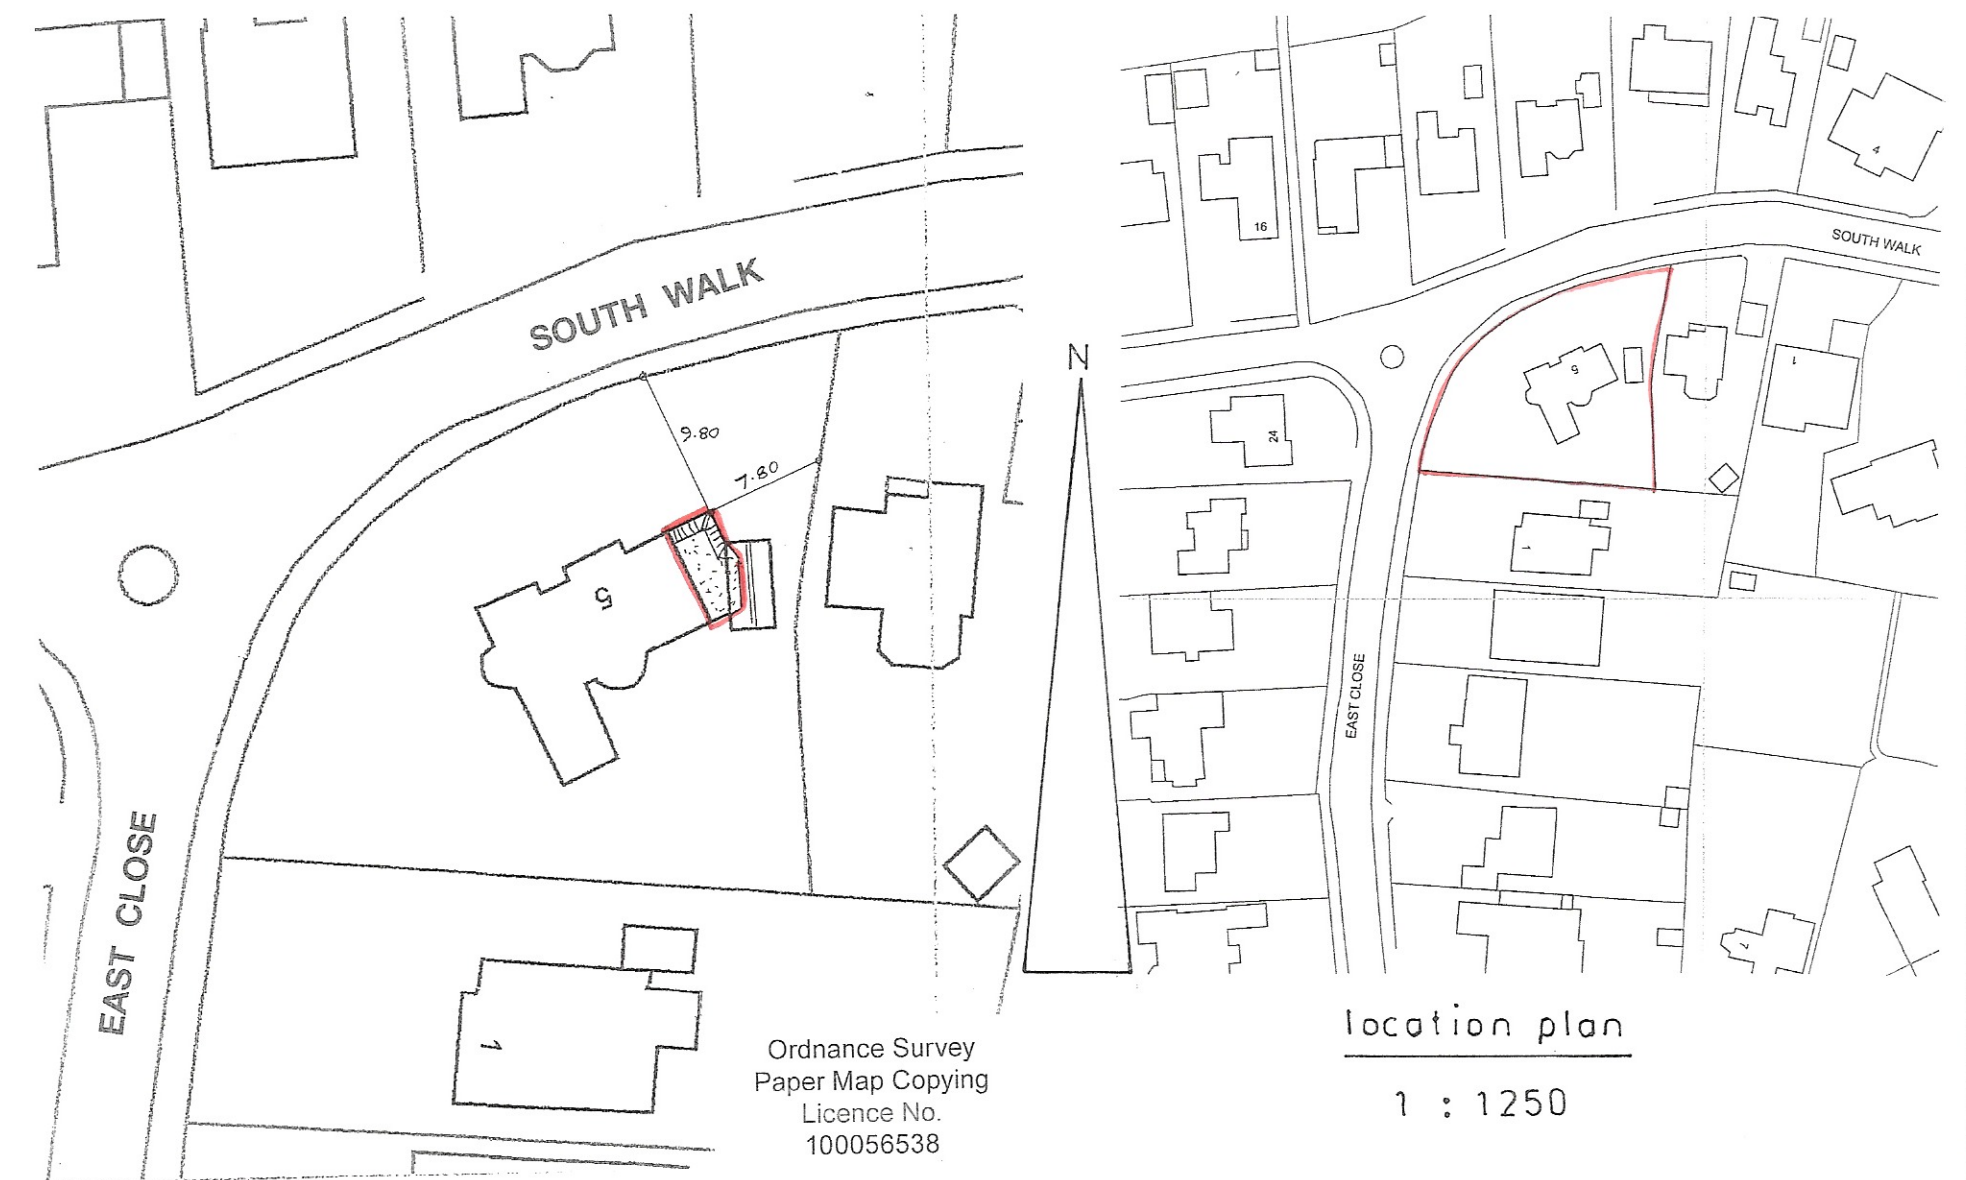


location plan

1 : 1250

Ordnance Survey
Paper Map Copying
Licence No.
100056538

block plan

1 : 500

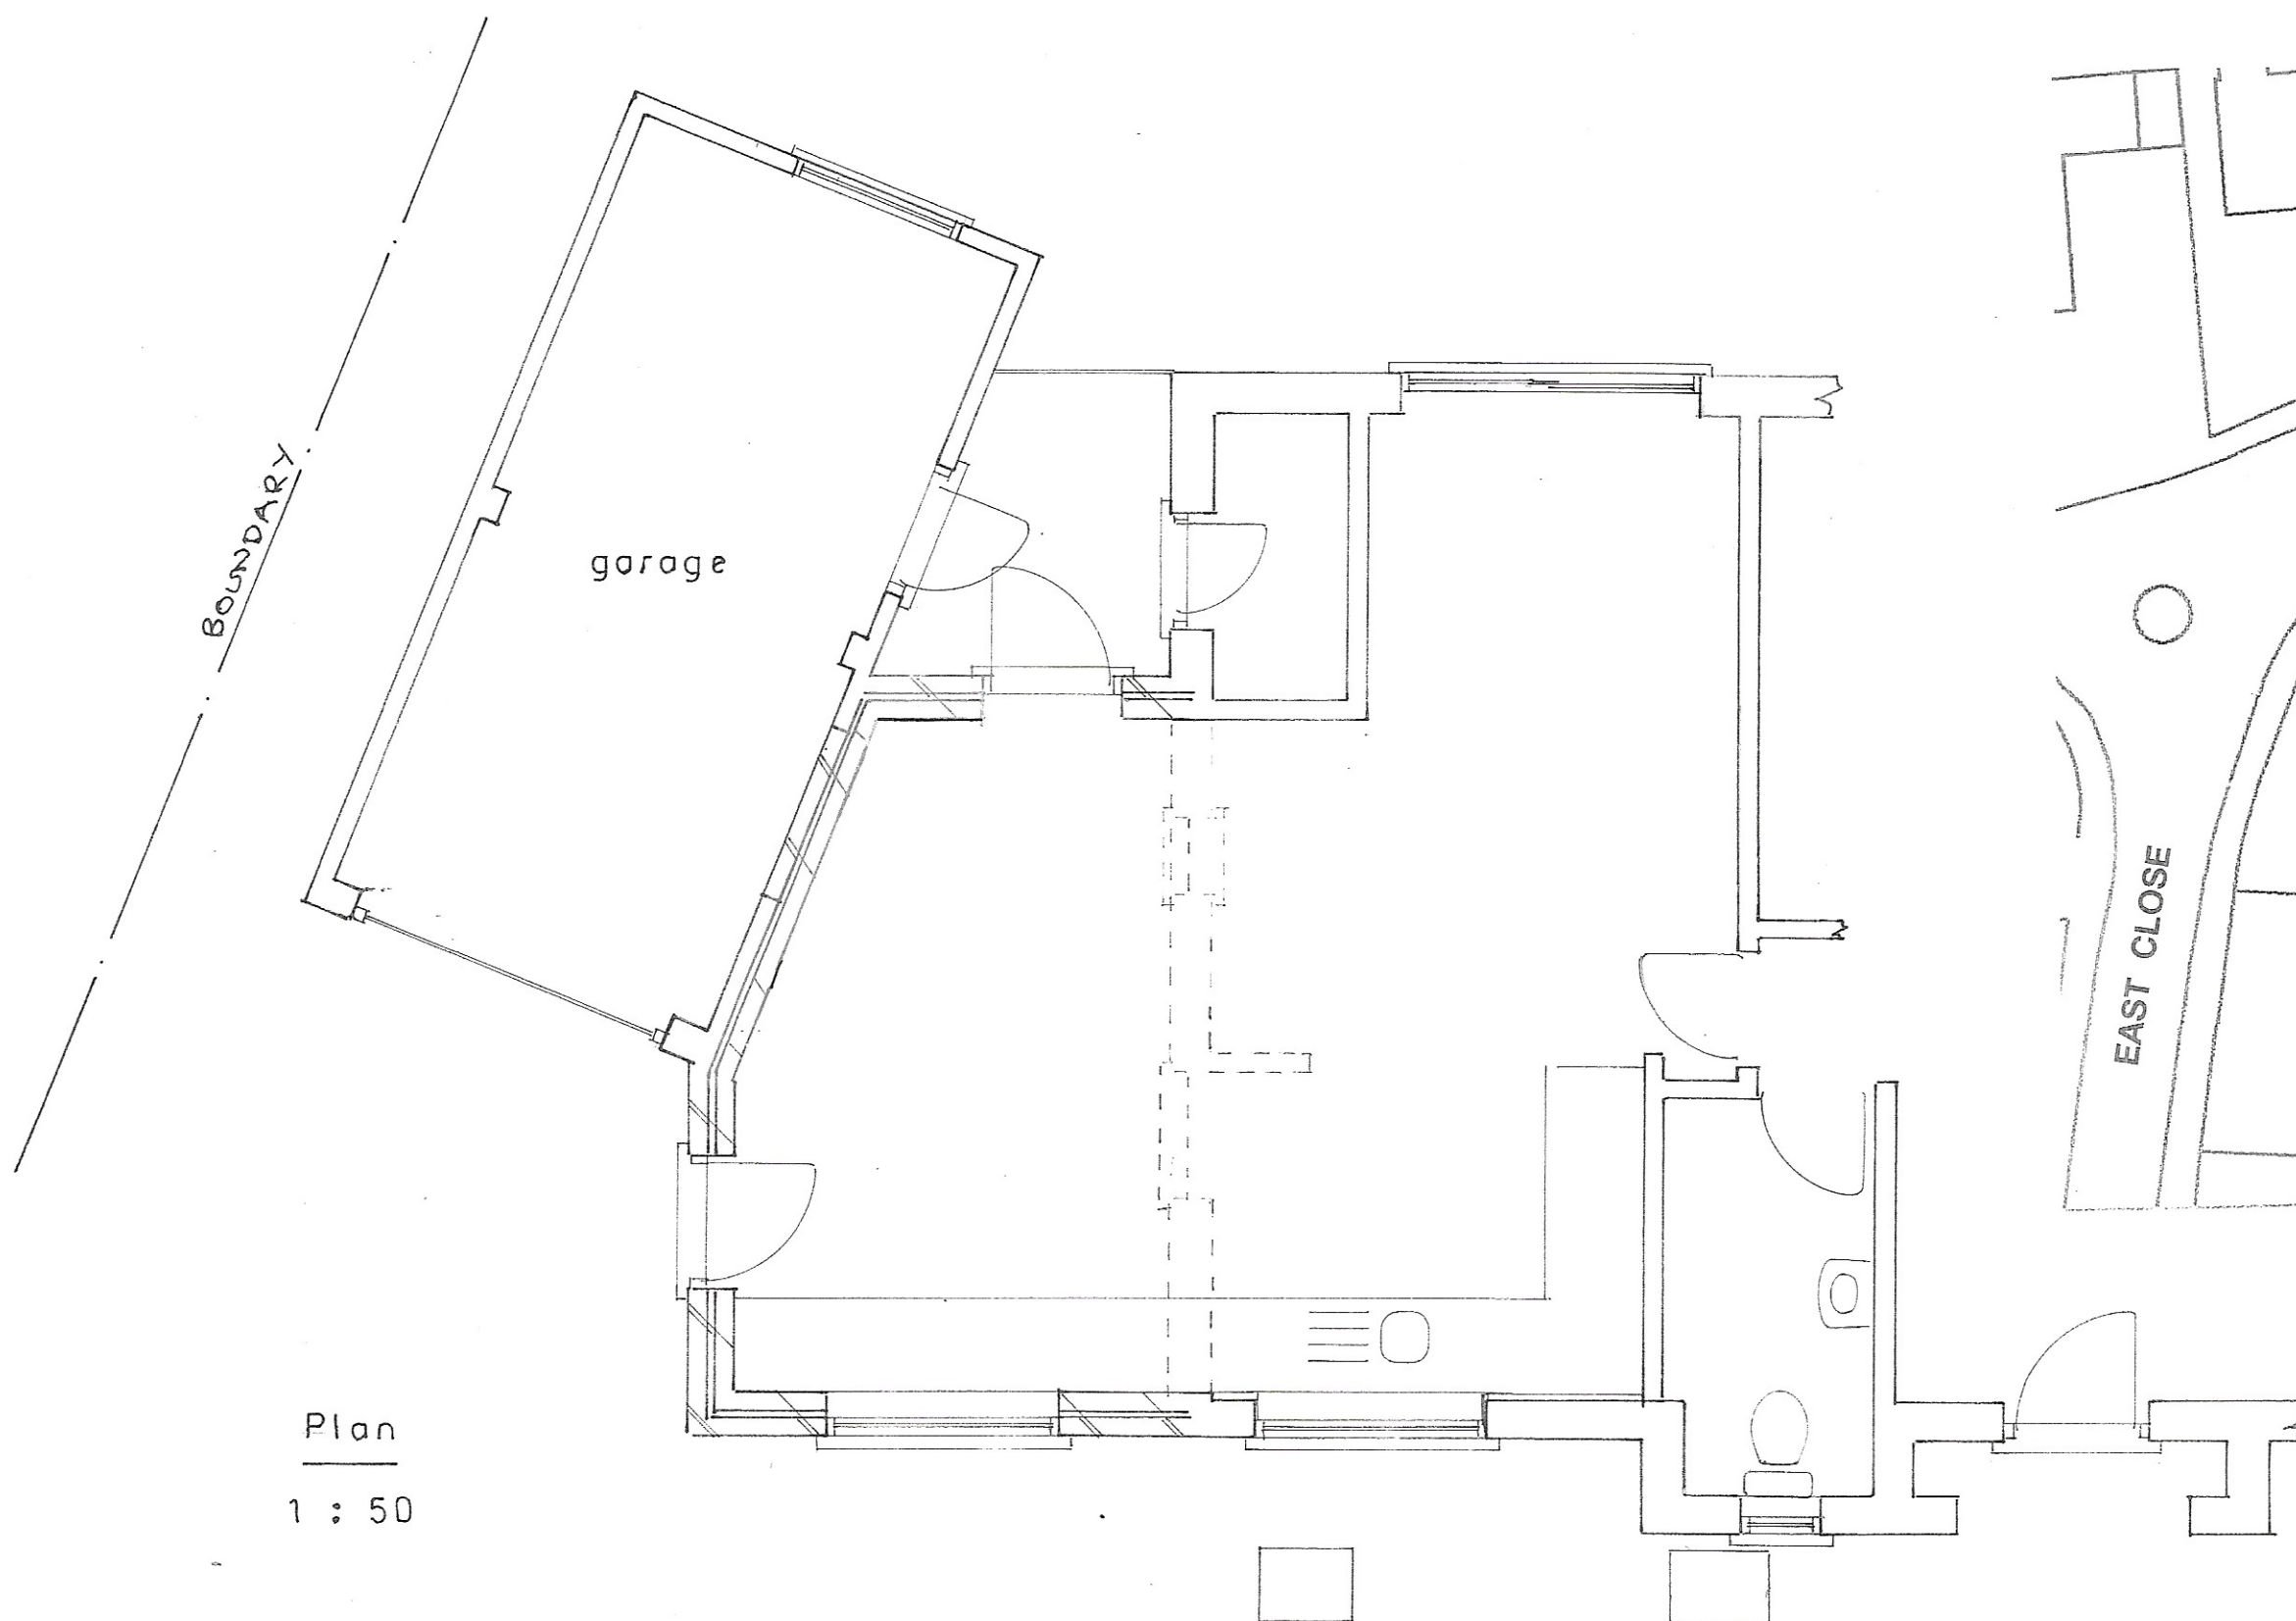

Plan

1 : 50

PROPOSED SINGLE STOREY EXTENSION AT 5, SOUTH WALK, MIDDLETON-ON-SEA
FOR MR. M. HAYWARD.

sheet 1 of 2

Bryan Butcher
Rainbow Cottage
Nyetimber Lane
Bognor Regis PO21 3JX
01243 266871
07973 233442
bryan.butcher@btinternet.com
www.bryanbutcher.com