


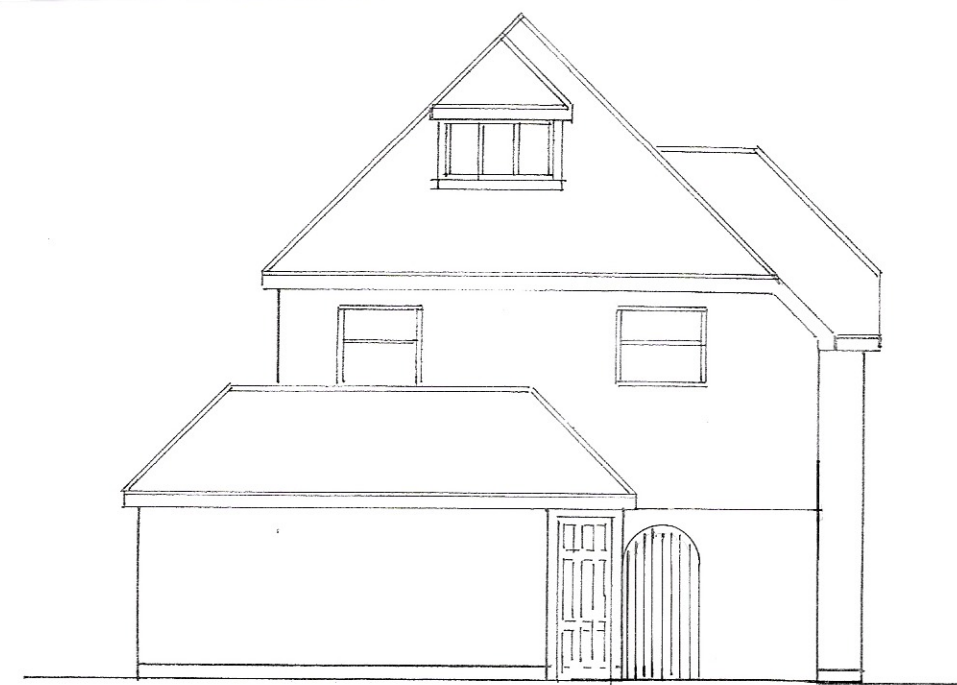

south




east



north


1 : 100

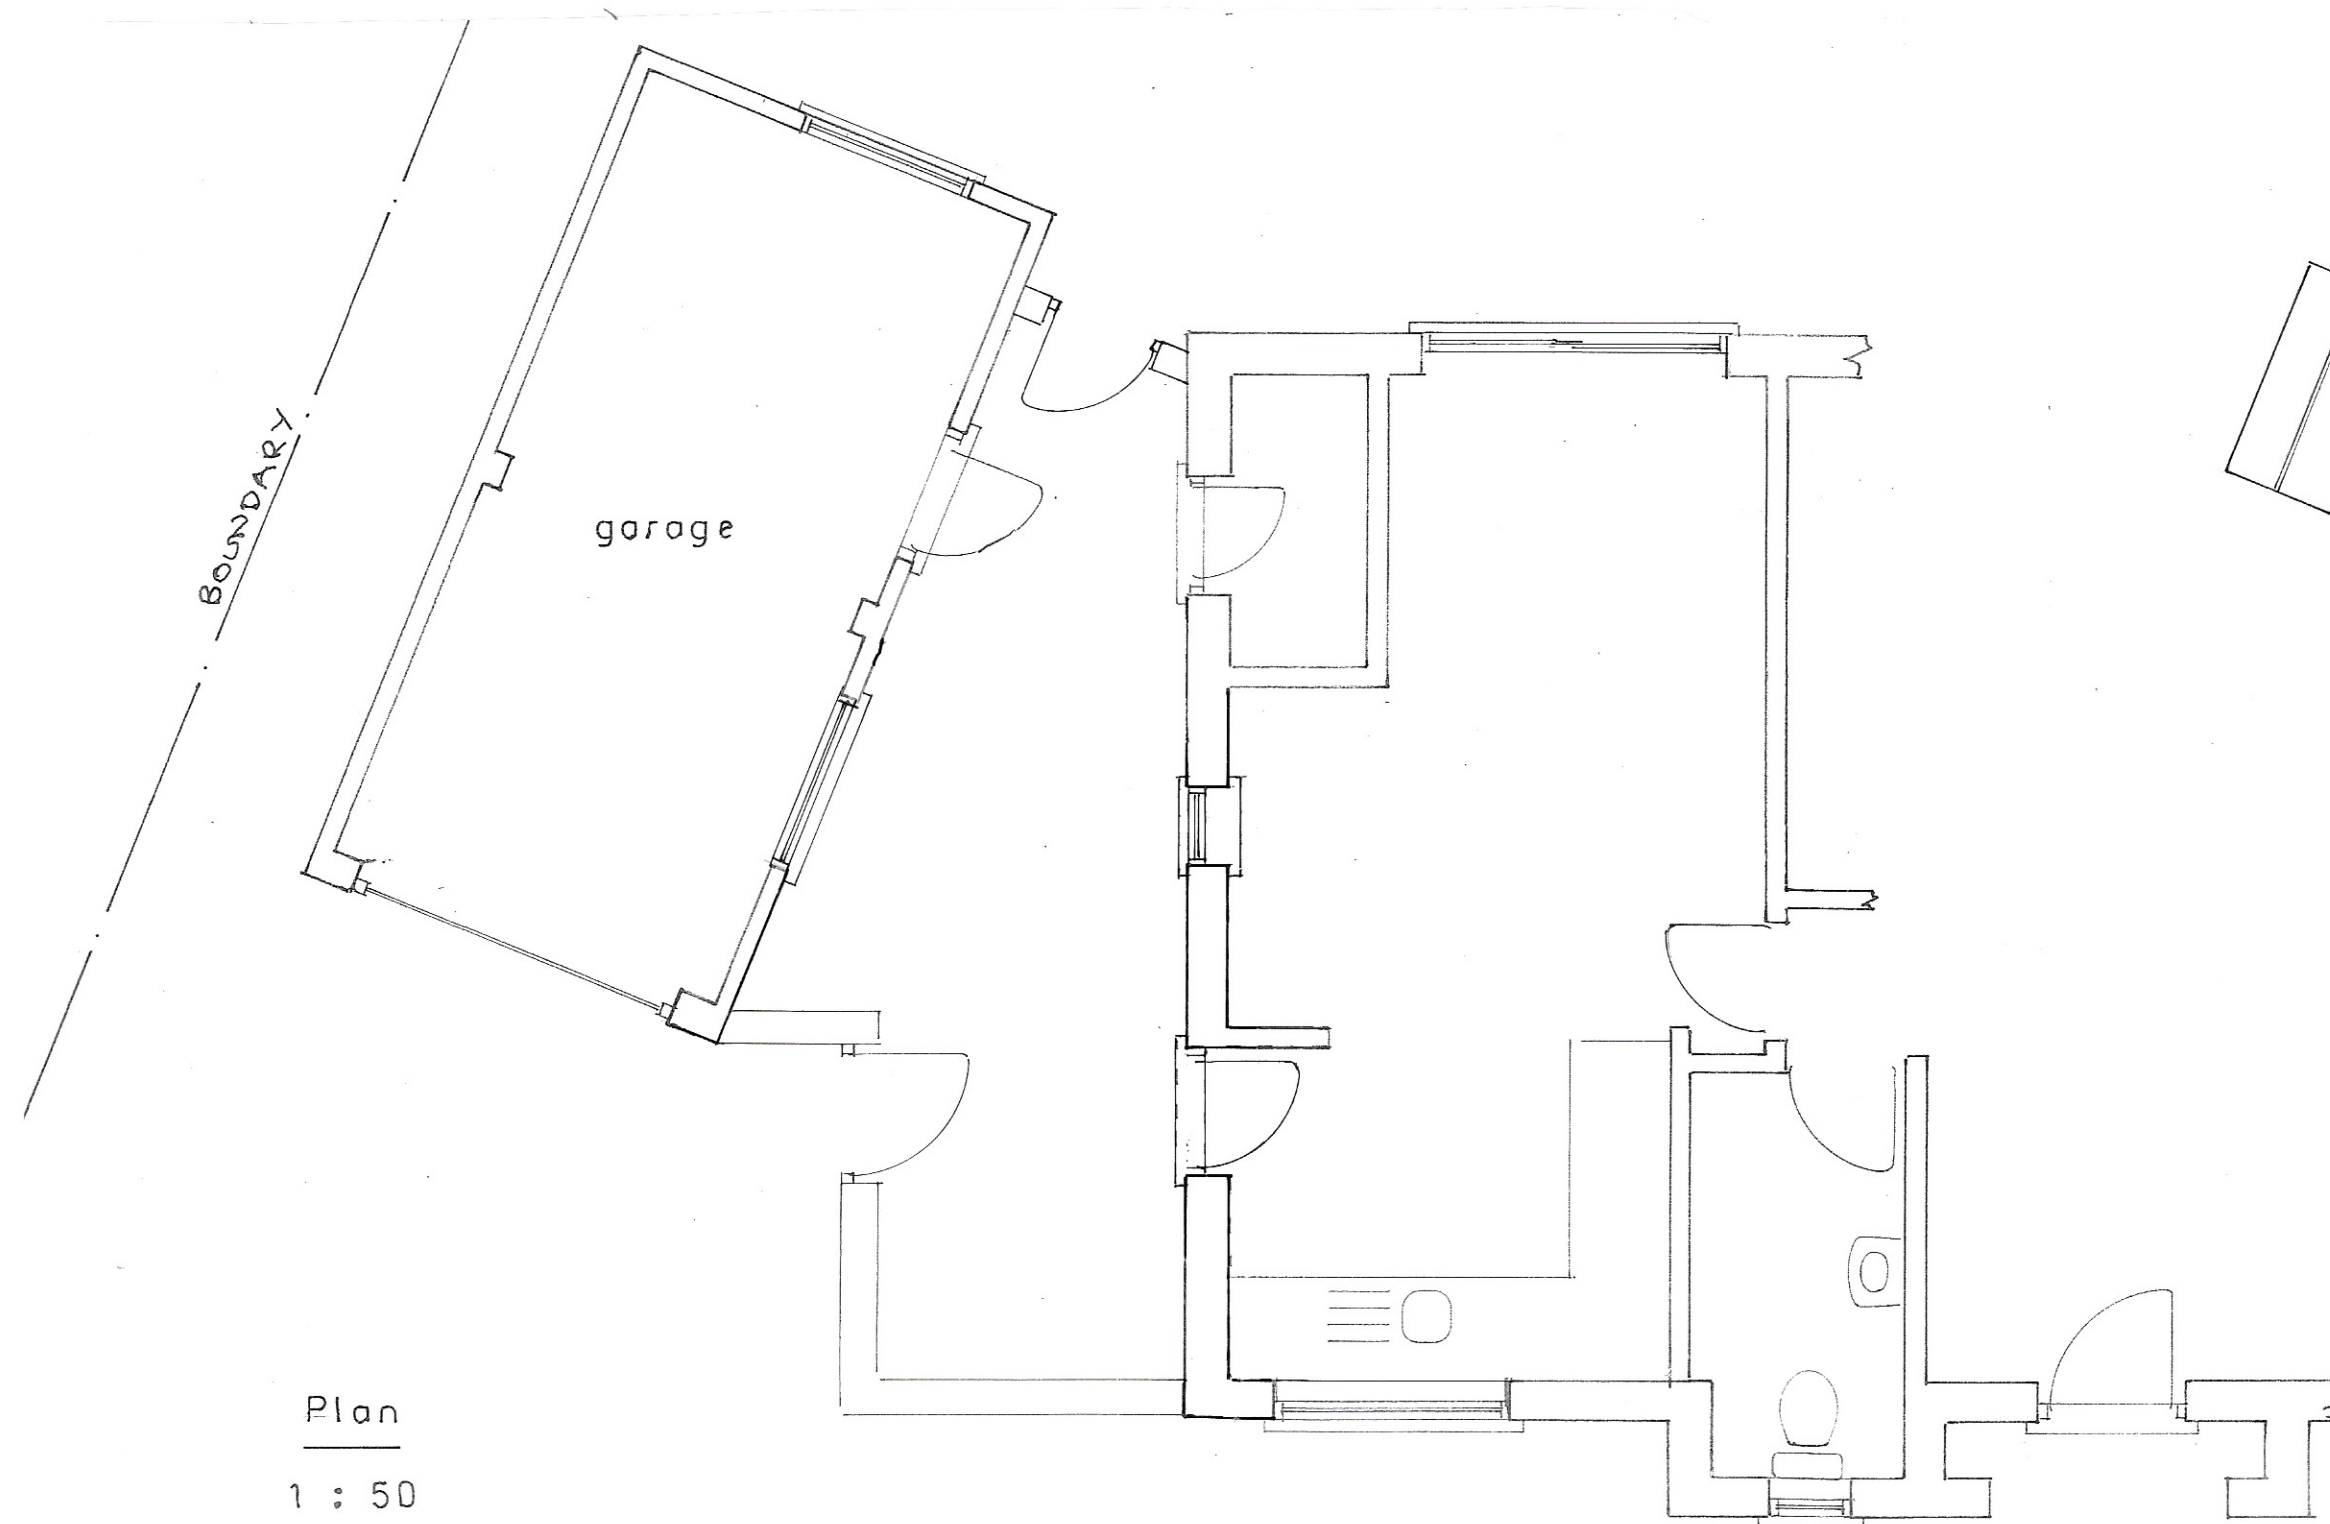

Plan


1 : 50

Existing

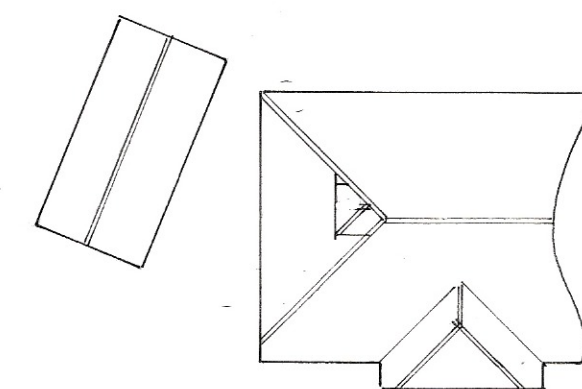

roof plan

1 : 200

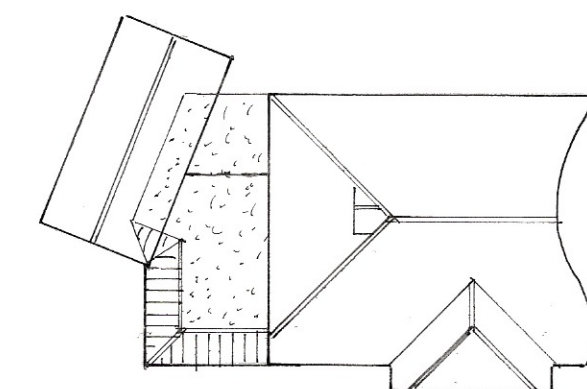

proposed roof plan

sheet 2 of 2

PROPOSED SINGLE STOREY EXTENSION AT 5, SOUTH WALK, MIDDLETON-ON-SEA
FOR MR. M. HAYWARD.

Bryan Butcher
Rainbow Cottage
Nyetimber Lane
Bognor Regis PO21 3JX
01243 266871
07973 233442
bryan.butcher@btinternet.com
www.bryanbutcher.com